INTEGRITY
FEDERAL SERVICES
CIVIL ENGINEERING • LANDSCAPE ARCHITECTURE • PLANNING
148 S. Queen Street, Suite 201 • Phone: 304-725-8456
Martinsburg, WV 25401 • www.ifs-ae.com

JASON P. GERHART
REGISTERED
No. 19127
STATE OF
WEST VIRGINIA
PROFESSIONAL ENGINEER
12-13-24

SEAL:

REVISIONS

1. 10/23/2024 - JEFFERSON COUNTY, WVDOH, CTUB, AND WVAW COMMENTS
2. 12/13/2024 - JEFFERSON COUNTY AND CTUB PUMP STATION COMMENTS

GRADING PLAN

BIRDHILL MEADOWS SUBDIVISION PHASE 1

TAX MAP 3, PARCEL 29; D.B. 1291, PG. 381
MIDDLEWAY TAX DISTRICT
JEFFERSON COUNTY, WEST VIRGINIA

J.C. FILE #24-12-SD

SCALE:	HORIZ.: 1"=30' VERT.: N/A
DATE:	JULY 2024
JOB:	3568-0301
DRAWN: JMM	CHECK: JPG
CADD:	C-CG-101.DWG
NCS:	
SHEET:	45 OF 147

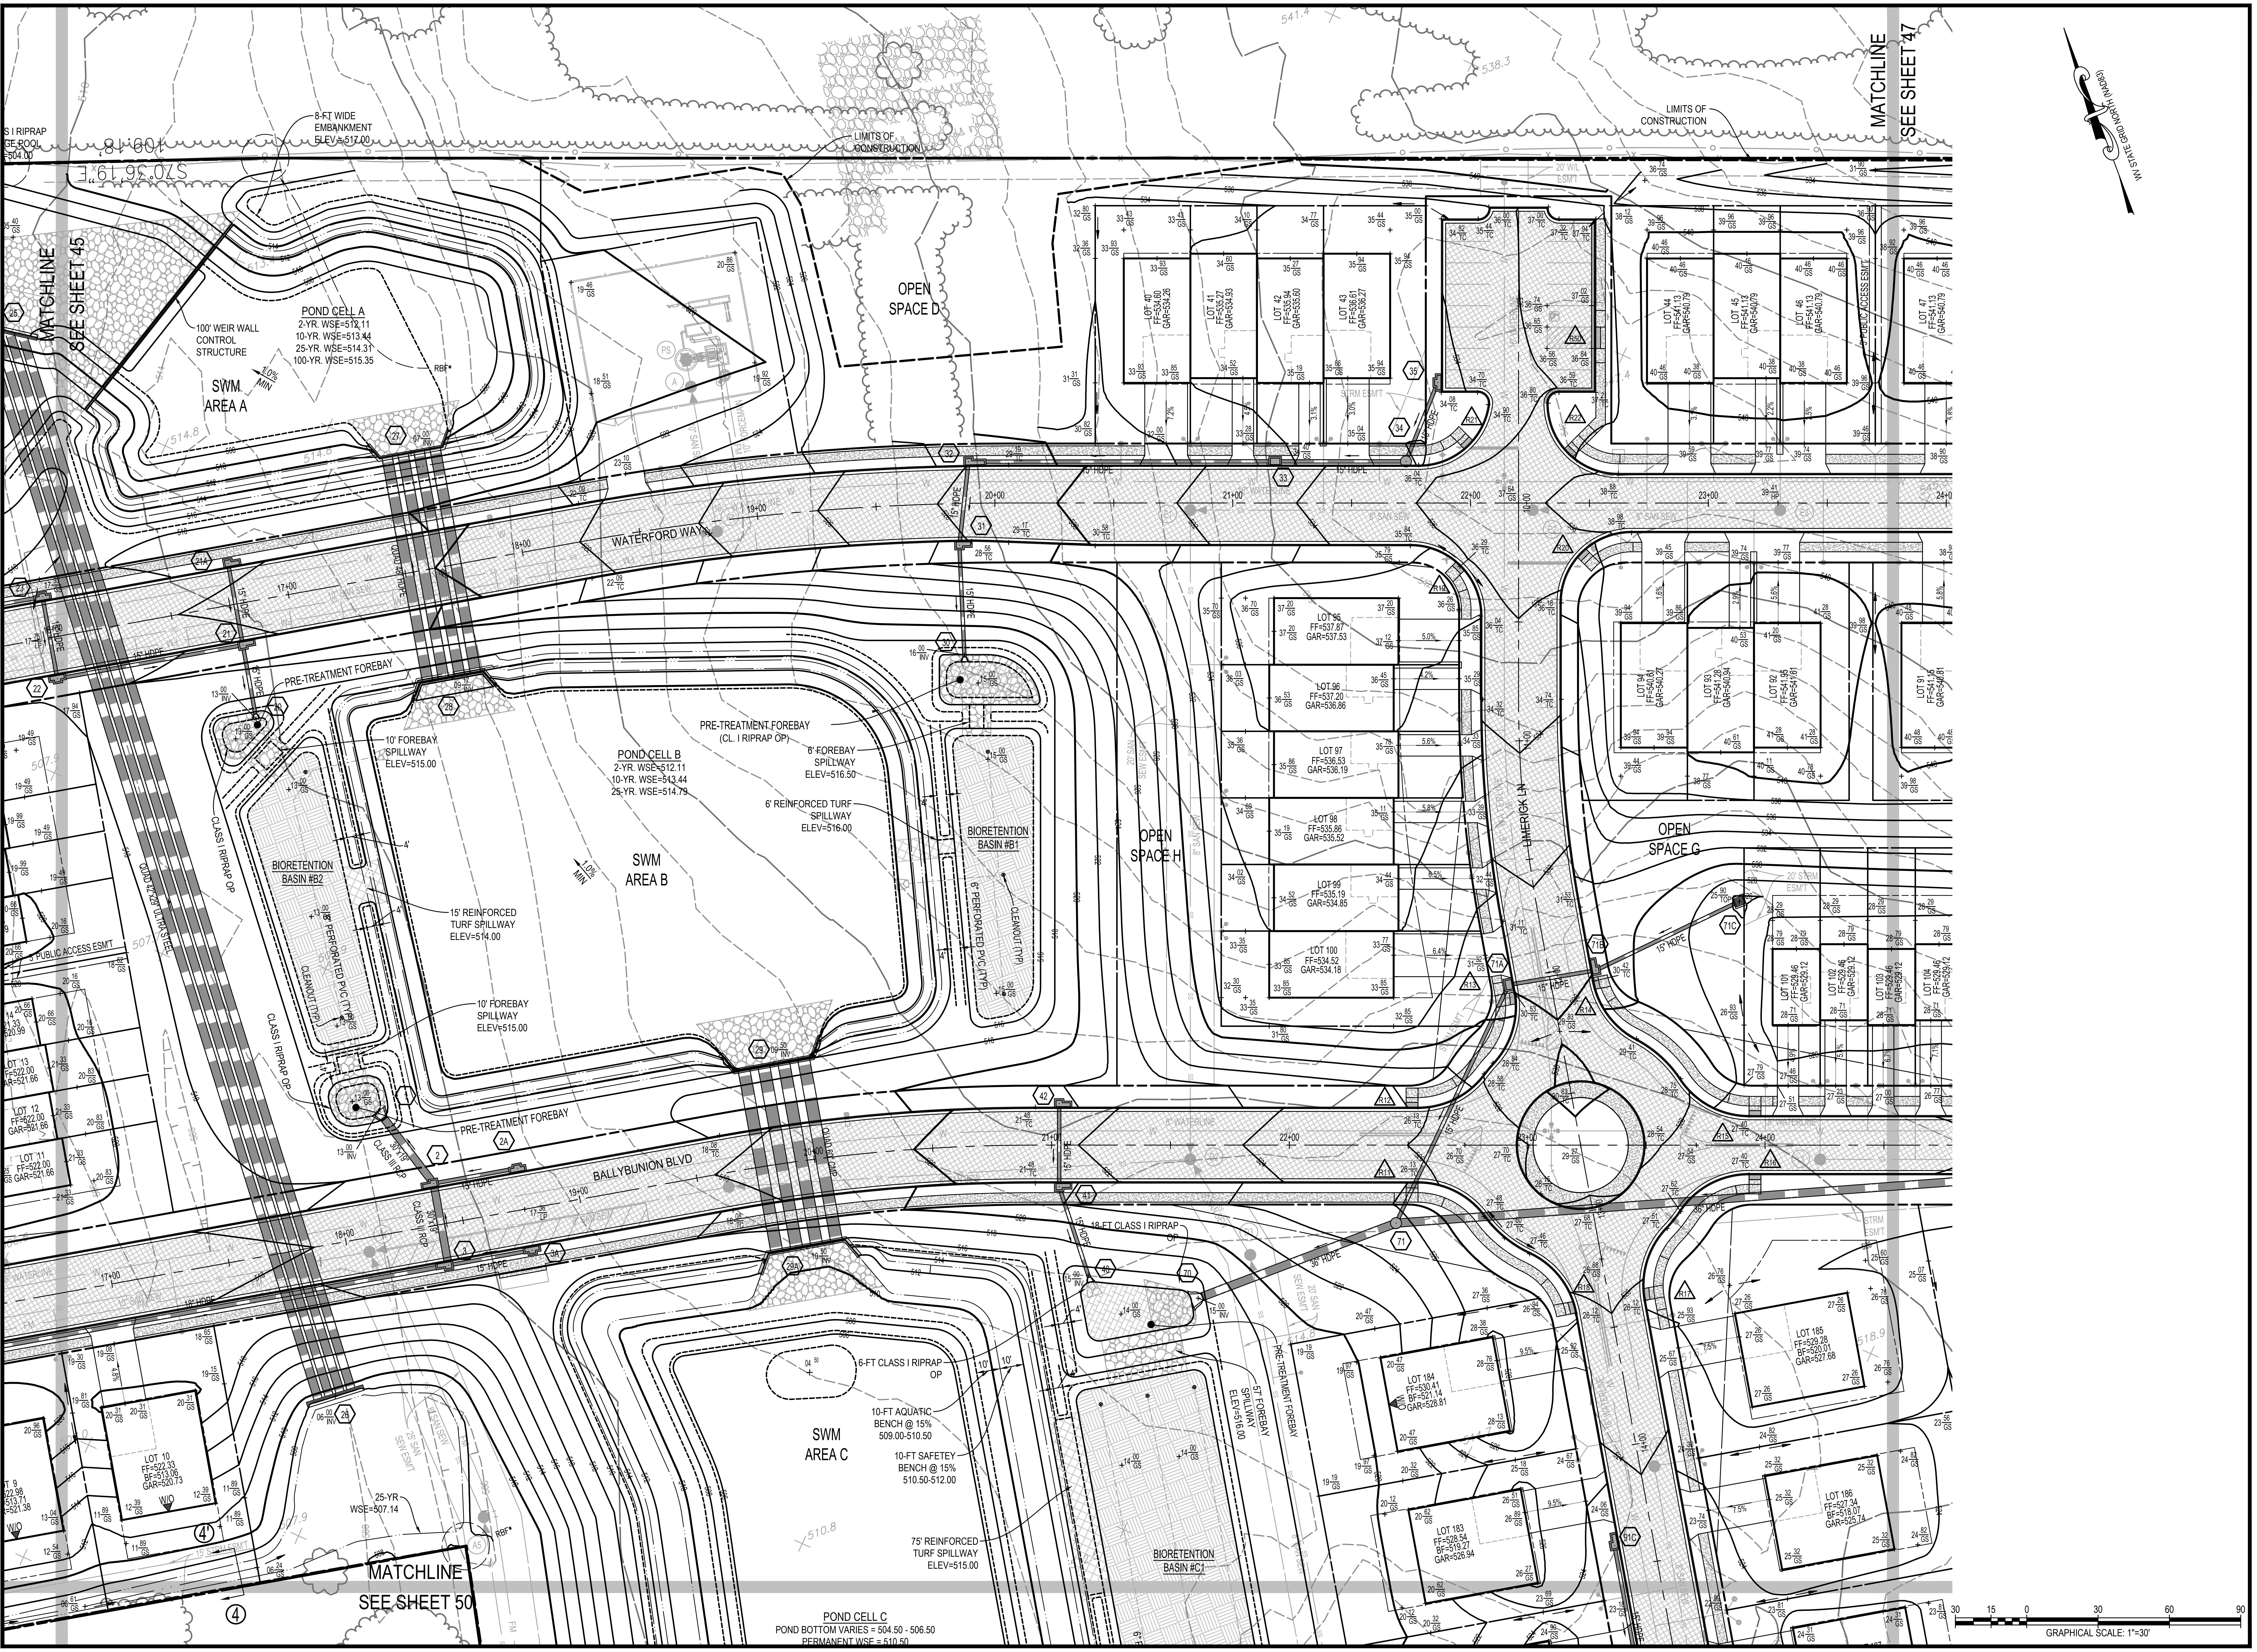

INTEGRITY
FEDERAL SERVICES

CIVIL ENGINEERING • LANDSCAPE ARCHITECTURE • PLANNING
148 S. Queen Street, Suite 201 • Phone: 304-725-8456
Martinsburg, WV 25401 • www.ifs-ae.com

JASON P. GERHART
No. 19127
12-13-24

SEAL:

REVISIONS
1. 10/23/2024 - JEFFERSON COUNTY, WVDOH, CTUB, AND WVAW COMMENTS
2. 12/13/2024 - JEFFERSON COUNTY AND CTUB PUMP STATION COMMENTS

GRADING PLAN

BIRDHILL MEADOWS
SUBDIVISION PHASE 1

TAX MAP 3, PARCEL 29; D.B. 1291, PG. 381
MIDDLEWAY TAX DISTRICT
JEFFERSON COUNTY, WEST VIRGINIA

J.C. FILE #24-12-SD

SCALE:	HORIZ.: 1"=30' VERT.: N/A
DATE:	JULY 2024
JOB:	3568-0301
DRAWN: JMM	CHECK: JPG
CADD:	C-CG-101.DWG
NCS:	
SHEET:	46 OF 147

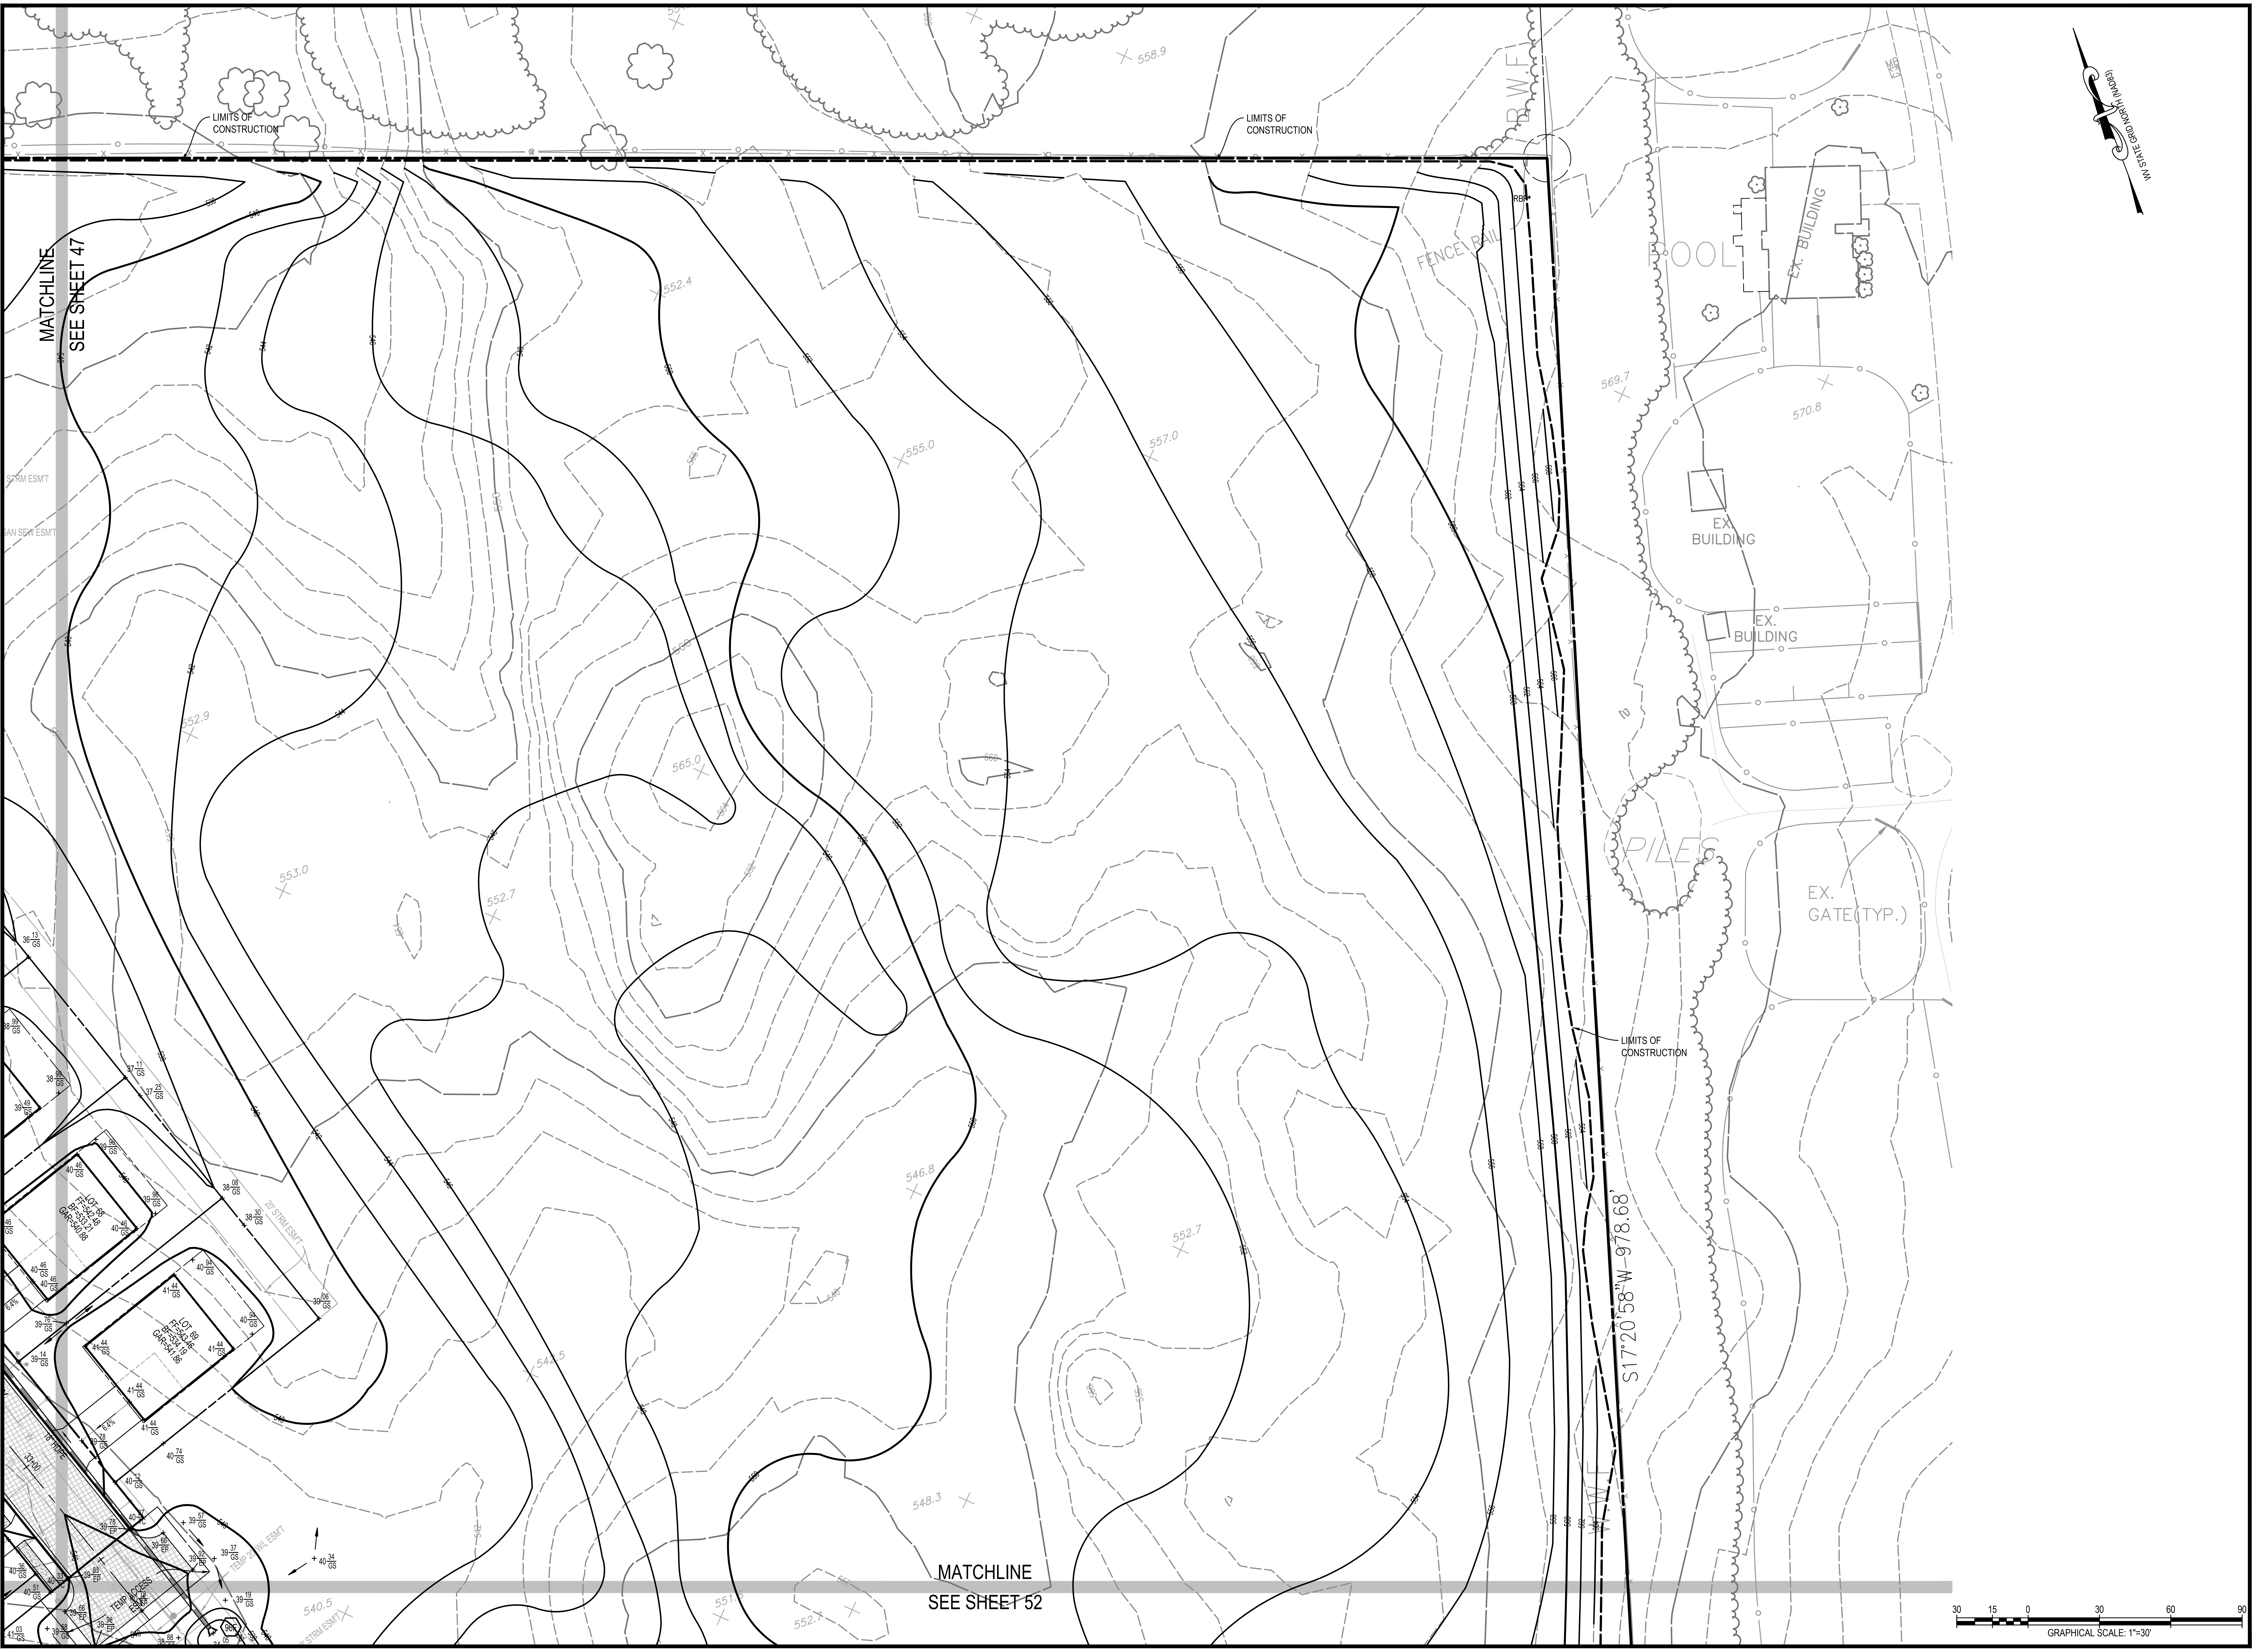

INTEGRITY
FEDERAL SERVICES
CIVIL ENGINEERING • LANDSCAPE ARCHITECTURE • PLANNING
148 S. Queen Street, Suite 201 • Phone: 304-725-8456
Martinsburg, WV 25401 • www.ifs-ae.com

JASON P. GERHART
No. 19127
12-13-24

SEAL:

REVISIONS
1. 10/23/2024 - JEFFERSON COUNTY, WVDOH, CTUB, AND WVAW COMMENTS
2. 12/13/2024 - JEFFERSON COUNTY AND CTUB PUMP STATION COMMENTS

GRADING PLAN

BIRDHILL MEADOWS SUBDIVISION PHASE 1

TAX MAP 3, PARCEL 29; D.B. 1291, PG. 381
MIDDLEWAY TAX DISTRICT
JEFFERSON COUNTY, WEST VIRGINIA

J.C. FILE #24-12-SD

SCALE:	HORIZ.: 1"=30' VERT.: N/A
DATE:	JULY 2024
JOB:	3568-0301
DRAWN: JMM	CHECK: JPG
CADD:	C-CG-101.DWG
NCS:	
SHEET:	48 OF 147

INTEGRITY
FEDERAL SERVICES
CIVIL ENGINEERING • LANDSCAPE ARCHITECTURE • PLANNING
148 S. Queen Street, Suite 201 • Phone: 304-725-8456
Martinsburg, WV 25401 • www.ifs-ae.com

JASON P. GERHART
REGISTERED
No. 19127
STATE OF
WEST VIRGINIA
PROFESSIONAL ENGINEER
12-13-24

SEAL:

REVISIONS
1. 10/23/2024 - JEFFERSON COUNTY, WVDOH, CTUB, AND WVAW COMMENTS
2. 12/13/2024 - JEFFERSON COUNTY AND CTUB PUMP STATION COMMENTS

GRADING PLAN

BIRDHILL MEADOWS SUBDIVISION PHASE 1

TAX MAP 3, PARCEL 29; D.B. 1291, PG. 381
MIDDLEWAY TAX DISTRICT
JEFFERSON COUNTY, WEST VIRGINIA

J.C. FILE #24-12-SD

SCALE:	HORIZ.: 1"=30' VERT.: N/A
DATE:	JULY 2024
JOB:	3568-0301
DRAWN: JMM	CHECK: JPG
CADD:	C-CG-101.DWG
NCS:	
SHEET:	49 OF 147

INTEGRITY
FEDERAL SERVICES

CIVIL ENGINEERING • LANDSCAPE ARCHITECTURE • PLANNING
148 S. Queen Street, Suite 201 • Phone: 304-725-8456
Martinsburg, WV 25401 • www.ifs-ae.com

SEAL:
JASON P. GERHART
No. 19127
12-13-24

REVISIONS
1. 10/23/2024 - JEFFERSON COUNTY, WVDOH, CTUB, AND WVAW COMMENTS
2. 12/13/2024 - JEFFERSON COUNTY AND CTUB PUMP STATION COMMENTS

GRADING PLAN

BIRDHILL MEADOWS SUBDIVISION PHASE 1

TAX MAP 3, PARCEL 29, D.B. 1291, PG. 381
MIDDLEWAY TAX DISTRICT
JEFFERSON COUNTY, WEST VIRGINIA

J.C. FILE #24-12-SD

SCALE: HORIZ.: 1"=30'
VERT.: N/A
DATE: JULY 2024
JOB: 3568-0301
DRAWN: JMM CHECK: JPG
CADD: C-CG-101.DWG
NCS:
SHEET: 50 OF 147

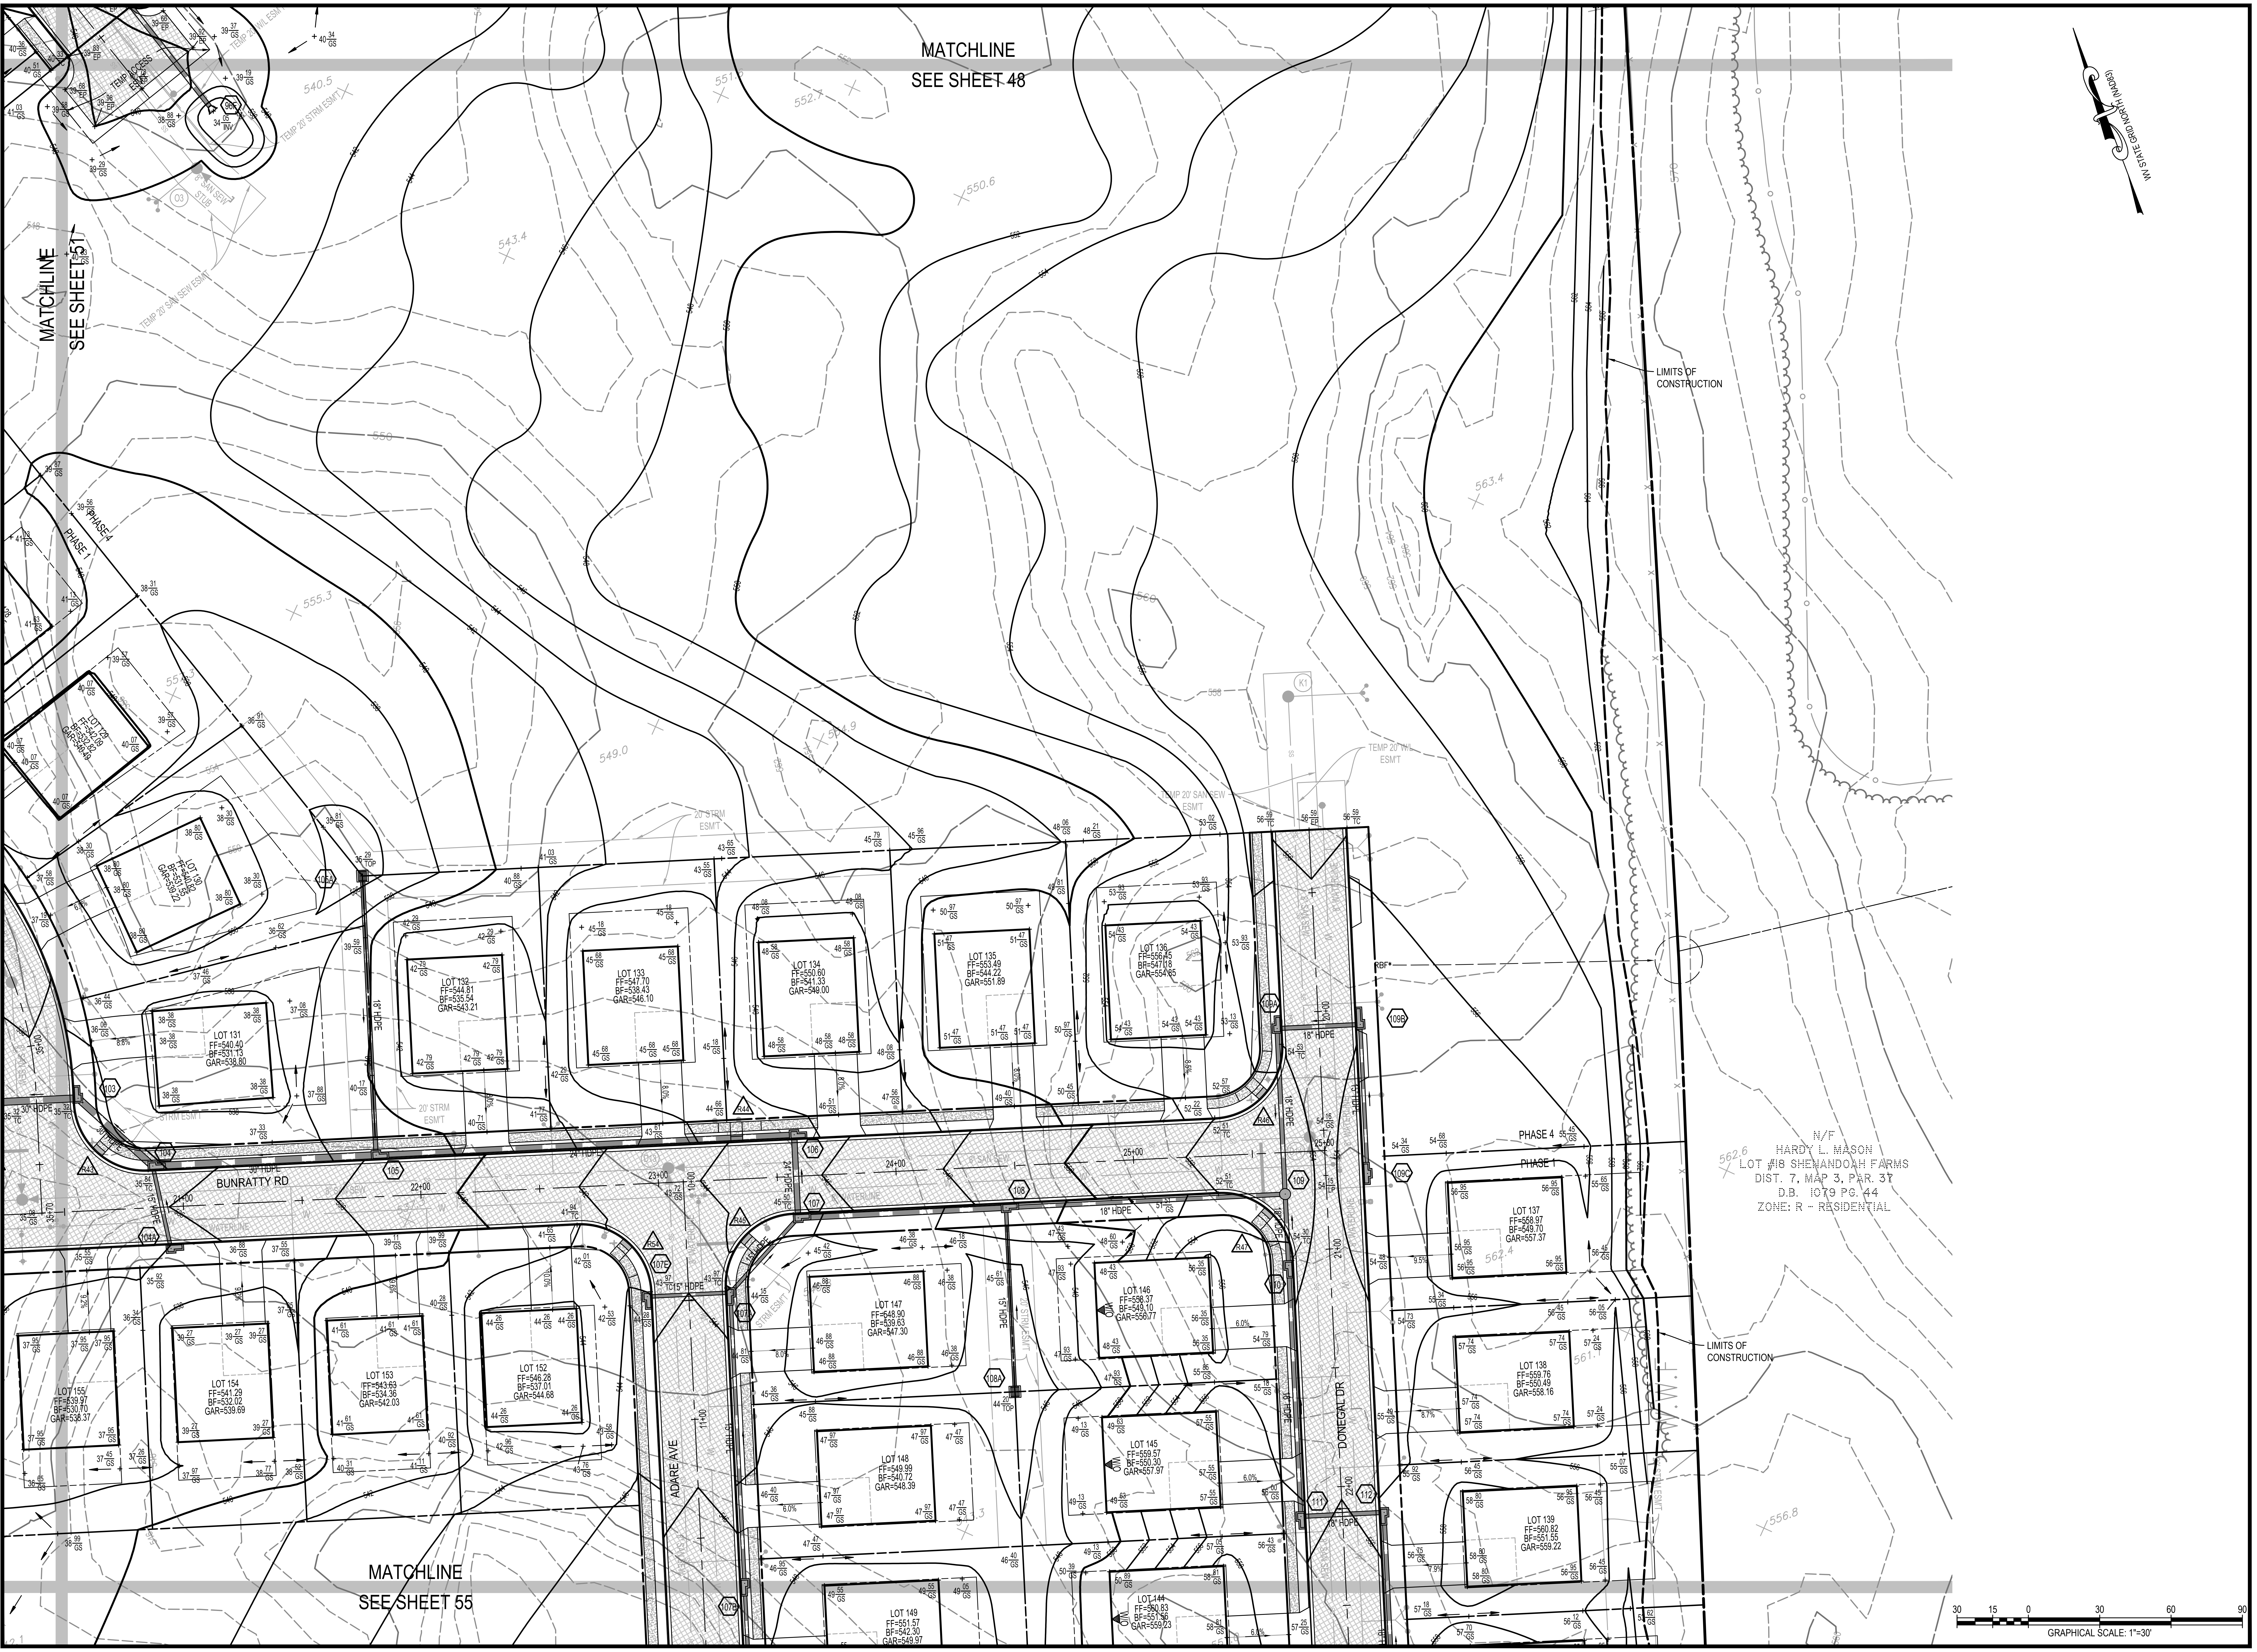

INTEGRITY
FEDERAL SERVICES
CIVIL ENGINEERING • LANDSCAPE ARCHITECTURE • PLANNING
148 S. Queen Street, Suite 201 • Phone: 304-725-8456
Martinsburg, WV 25401 • www.ifs-ae.com

JASON P. GERHART
No. 19127
12-13-24

SEAL:

REVISIONS
1. 10/23/2024 - JEFFERSON COUNTY, WVDOH, CTUB, AND WVAW COMMENTS
2. 12/13/2024 - JEFFERSON COUNTY AND CTUB PUMP STATION COMMENTS

GRADING PLAN

BIRDHILL MEADOWS SUBDIVISION PHASE 1

TAX MAP 3, PARCEL 29; D.B. 1291, PG. 381
MIDDLEWAY TAX DISTRICT
JEFFERSON COUNTY, WEST VIRGINIA

J.C. FILE #24-12-SD

SCALE:	HORIZ.: 1"=30' VERT.: N/A
DATE:	JULY 2024
JOB:	3568-0301
DRAWN: JMM	CHECK: JPG
CADD:	C-CG-101.DWG
NCS:	
SHEET:	52 OF 147

FILE PATH: G:\PROJECT\GENERAL\3568-0301 MILLER PROPERTY PHASE 1\ENGIN\PLANS\C-CG-101.DWG
COPYRIGHT . NO REPRODUCTION OR USE OF THIS DRAWING IS ALLOWED IN PART OR IN WHOLE BY ANY PROCESS WITHOUT PRIOR WRITTEN AUTHORIZATION FROM INTEGRITY FEDERAL SERVICES (INTEGRITY).

INTEGRITY
FEDERAL SERVICES
CIVIL ENGINEERING • LANDSCAPE ARCHITECTURE • PLANNING
148 S. Queen Street, Suite 201 • Phone: 304-725-8456
Martinsburg, WV 25401 • www.ifs-ae.com

JASON P. GERHART
No. 19127
12-13-24

SEAL:

REVISIONS
1. 10/23/2024 - JEFFERSON COUNTY, WVDOH, CTUB, AND WVAW COMMENTS
2. 12/13/2024 - JEFFERSON COUNTY AND CTUB PUMP STATION COMMENTS

GRADING PLAN

BIRDHILL MEADOWS SUBDIVISION PHASE 1

TAX MAP 3, PARCEL 29; D.B. 1291, PG. 381
MIDDLEWAY TAX DISTRICT
JEFFERSON COUNTY, WEST VIRGINIA

J.C. FILE #24-12-SD

SCALE:	HORIZ.: 1"=30' VERT.: N/A
DATE:	JULY 2024
JOB:	3568-0301
DRAWN: JMM	CHECK: JPG
CADD:	C-CG-101.DWG
NCS:	
SHEET:	53 OF 147

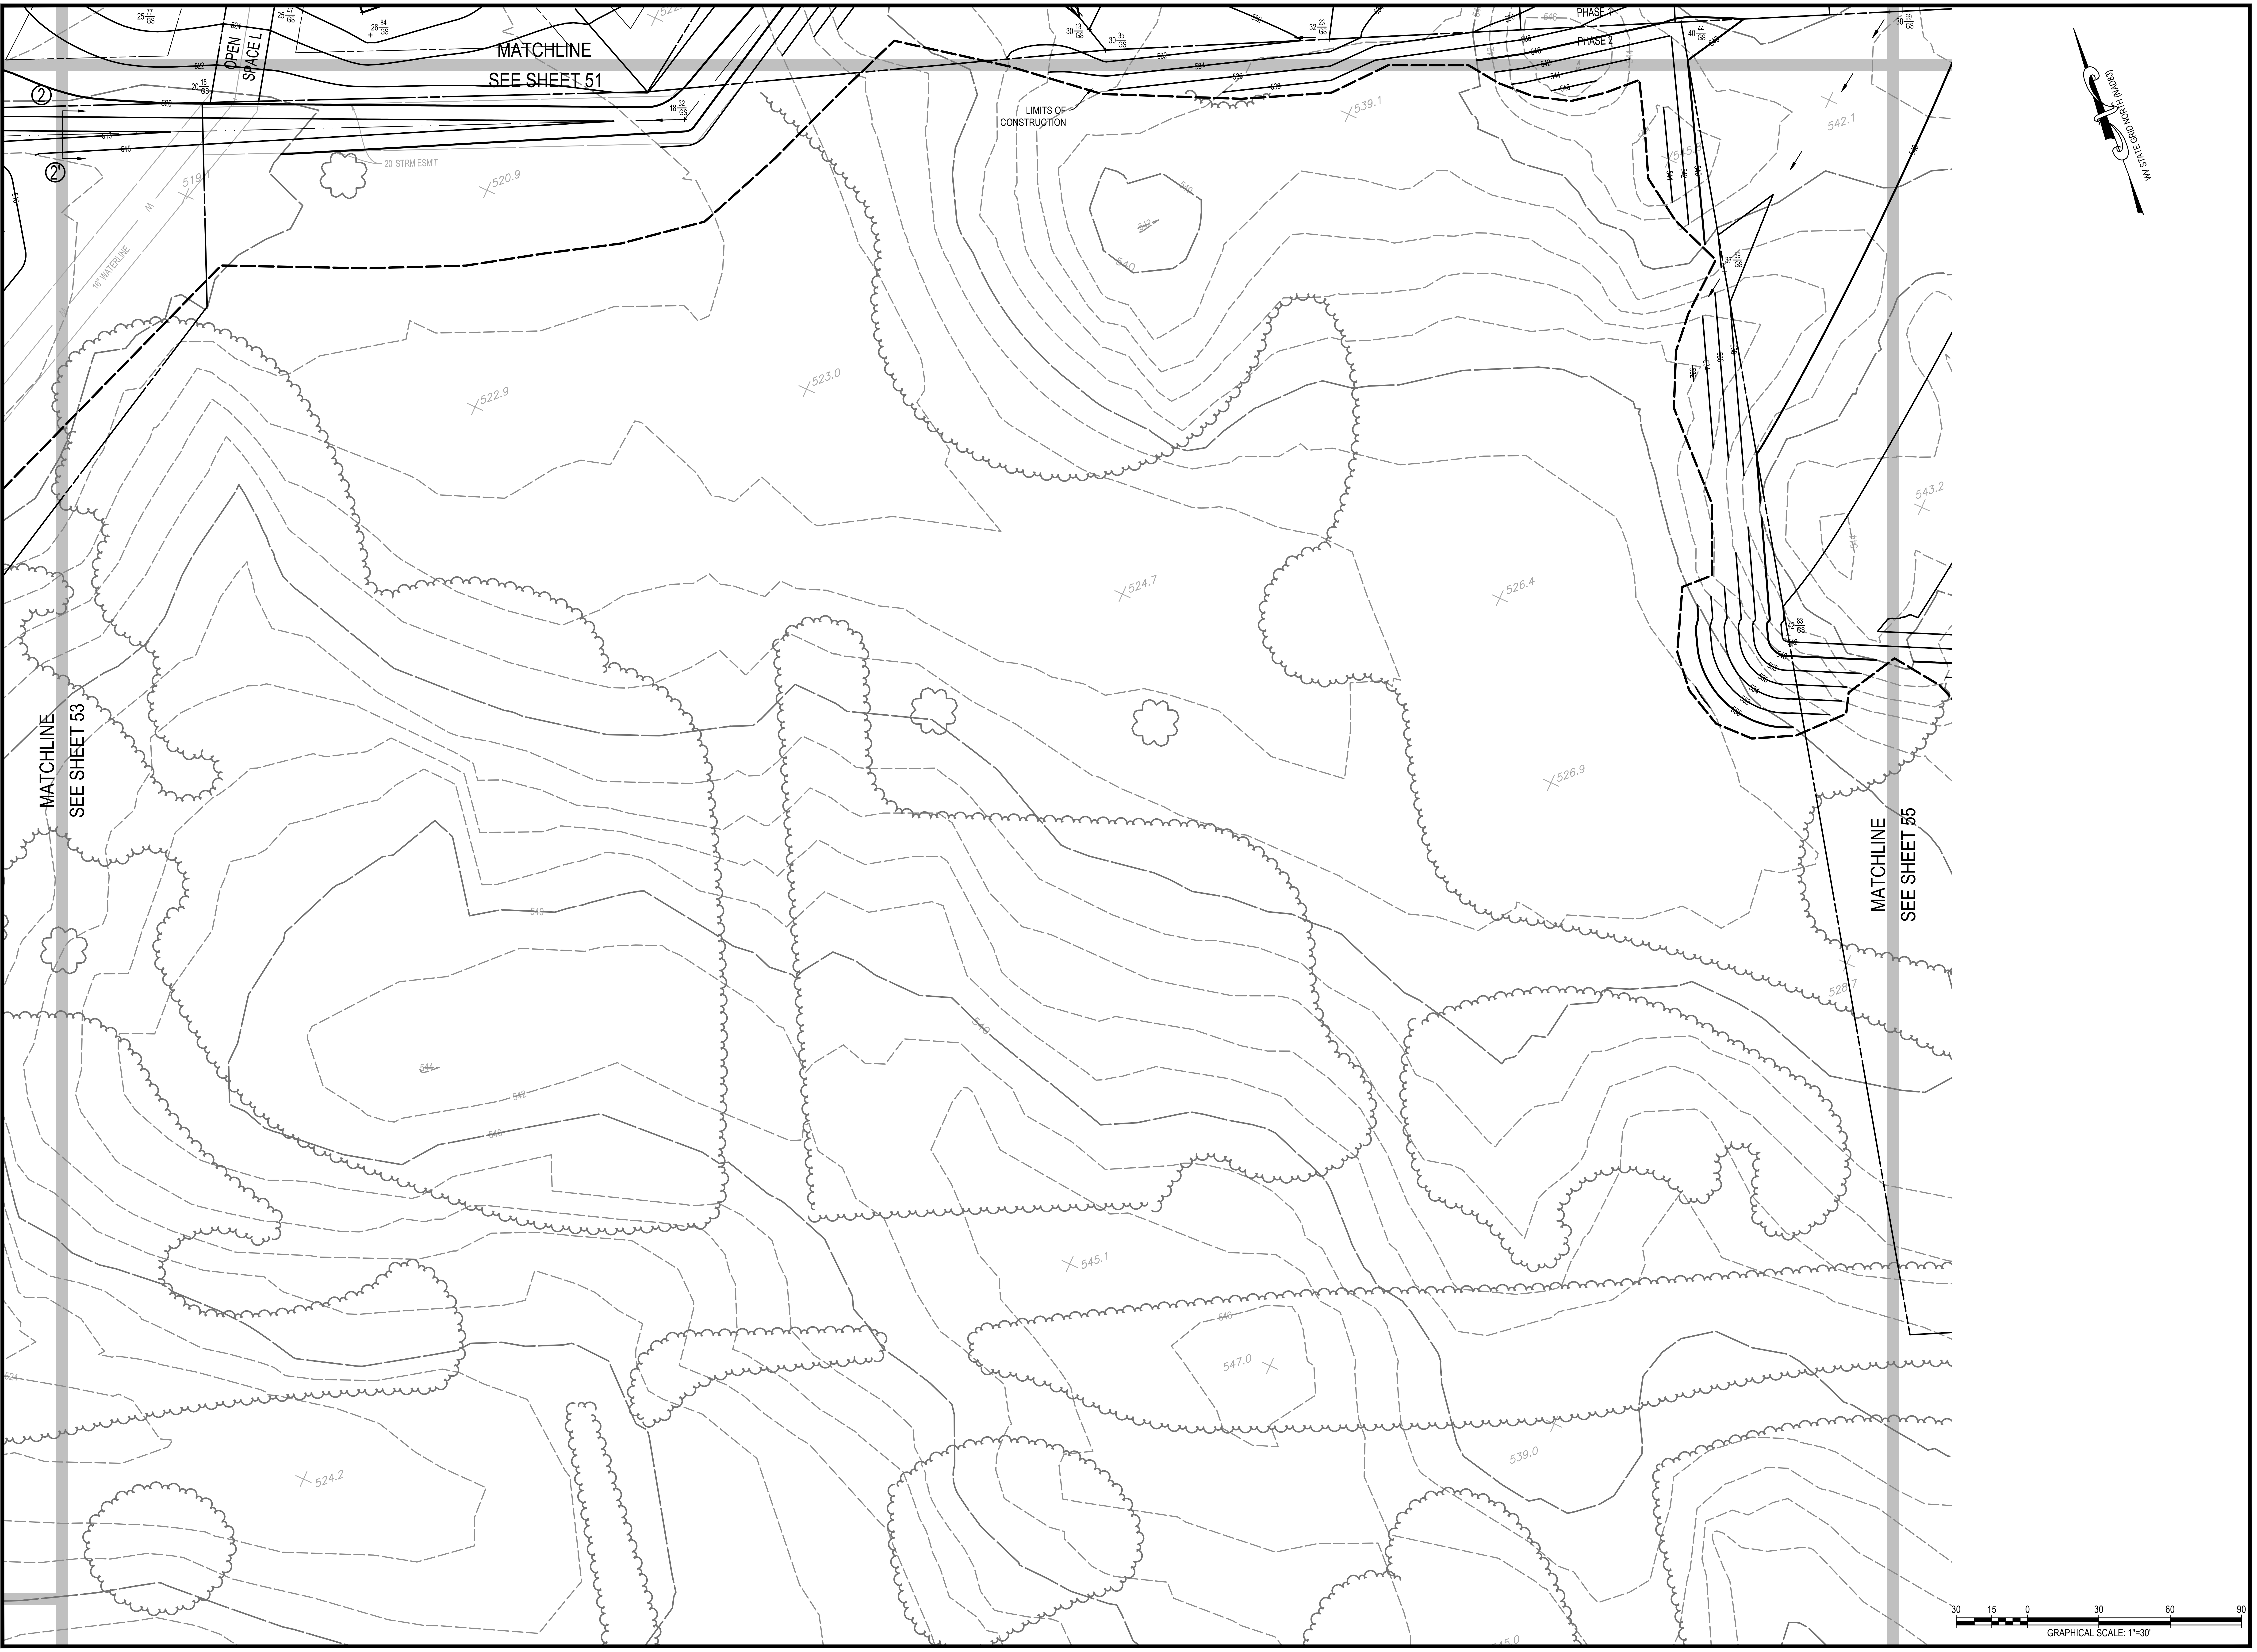

INTEGRITY
FEDERAL SERVICES
CIVIL ENGINEERING • LANDSCAPE ARCHITECTURE • PLANNING
148 S. Queen Street, Suite 201 • Phone: 304-725-8456
Martinsburg, WV 25401 • www.ifs-ae.com

JASON P. GERHART
No. 19127
12-13-24

SEAL:

REVISIONS

1. 10/23/2024 - JEFFERSON COUNTY, WVDOH, CTUB, AND WVAW COMMENTS
2. 12/13/2024 - JEFFERSON COUNTY AND CTUB PUMP STATION COMMENTS

GRADING PLAN

BIRDHILL MEADOWS SUBDIVISION PHASE 1

TAX MAP 3, PARCEL 29; D.B. 1291, PG. 381
MIDDLEWAY TAX DISTRICT
JEFFERSON COUNTY, WEST VIRGINIA

J.C. FILE #24-12-SD

SCALE:	HORIZ.: 1"=30' VERT.: N/A
DATE:	JULY 2024
JOB:	3568-0301
DRAWN: JMM	CHECK: JPG
CADD:	C-CG-101.DWG
NCS:	
SHEET:	54 OF 147

FILE PATH: G:\PROJECT\GENERAL\3568-0301 MILLER PROPERTY PHASE 1\ENGIN\PLANS\C-CG-101.DWG
COPYRIGHT . NO REPRODUCTION OR USE OF THIS DRAWING IS ALLOWED IN PART OR IN WHOLE BY ANY PROCESS WITHOUT PRIOR WRITTEN AUTHORIZATION FROM INTEGRITY FEDERAL SERVICES (INTEGRITY).

INTEGRITY
FEDERAL SERVICES
CIVIL ENGINEERING • LANDSCAPE ARCHITECTURE • PLANNING
148 S. Queen Street, Suite 201 • Phone: 304-725-8456
Martinsburg, WV 25401 • www.ifs-ae.com

JASON P. GERHART
No. 19127
12-13-24

SEAL:

REVISIONS
1. 10/23/2024 - JEFFERSON COUNTY, WVDOH, CTUB, AND WVAW COMMENTS
2. 12/13/2024 - JEFFERSON COUNTY AND CTUB PUMP STATION COMMENTS

GRADING PLAN

BIRDHILL MEADOWS SUBDIVISION PHASE 1

TAX MAP 3, PARCEL 29; D.B. 1291, PG. 381
MIDDLEWAY TAX DISTRICT
JEFFERSON COUNTY, WEST VIRGINIA

J.C. FILE #24-12-SD

SCALE:	HORIZ.: 1"=30' VERT.: N/A
DATE:	JULY 2024
JOB:	3568-0301
DRAWN: JMM	CHECK: JPG
CADD:	C-CG-101.DWG
NCS:	
SHEET:	55 OF 147

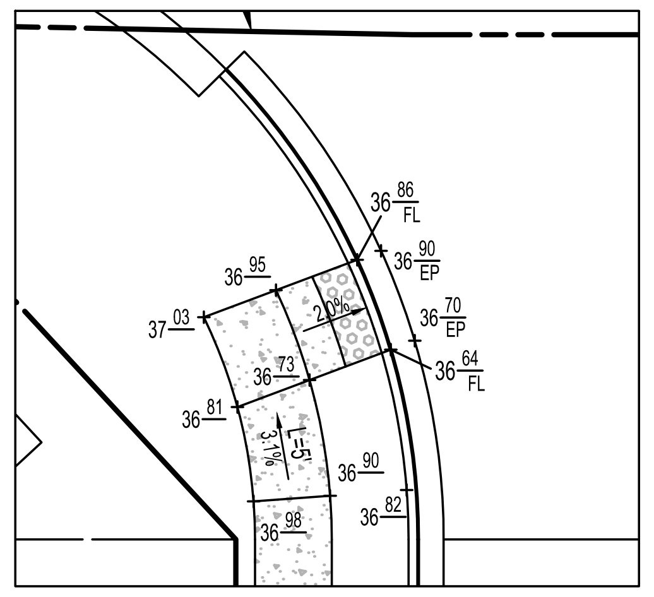
HC RAMP #1

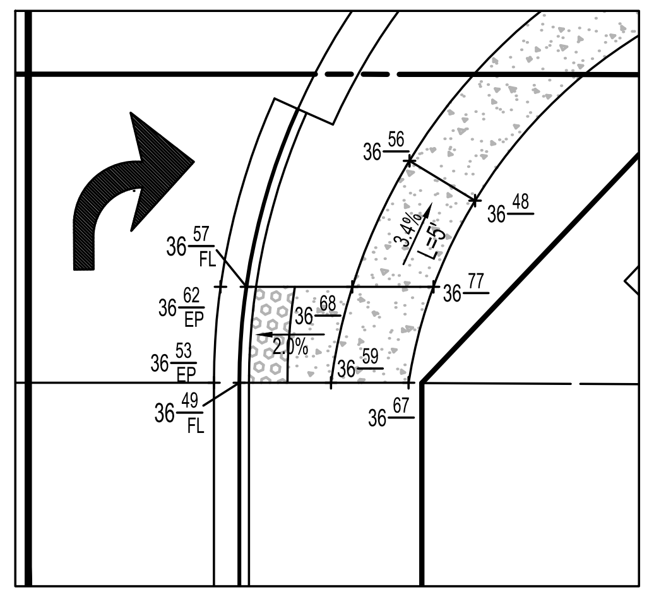
HC RAMP #2

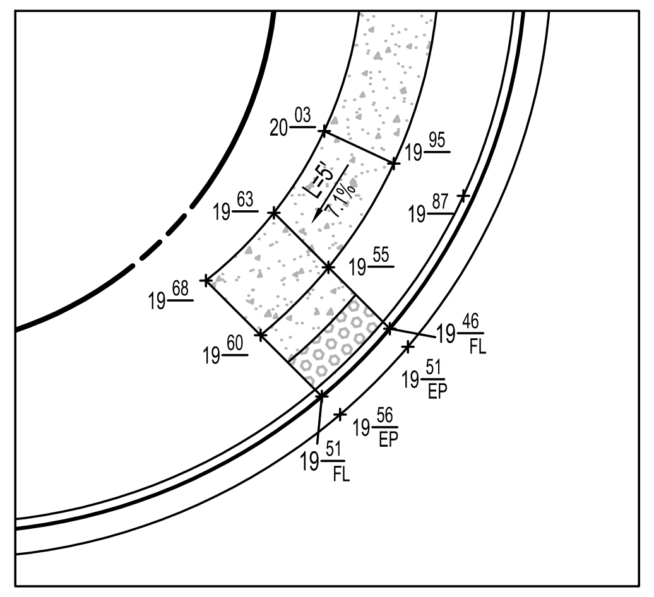
HC RAMP #3

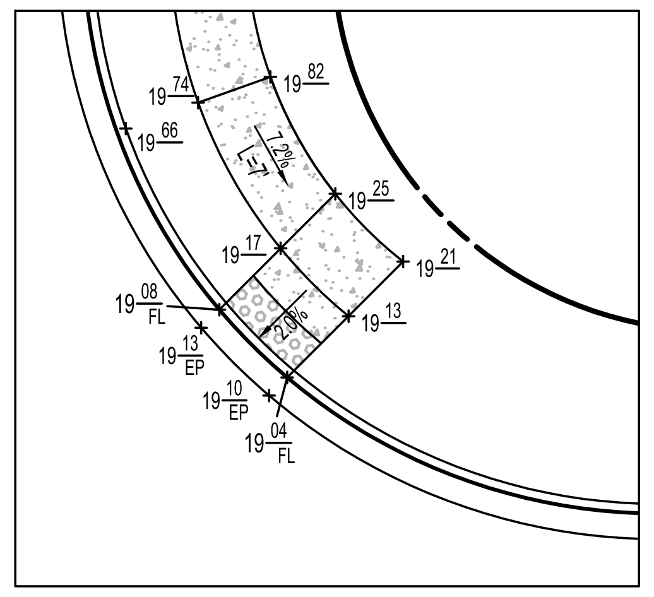
HC RAMP #4

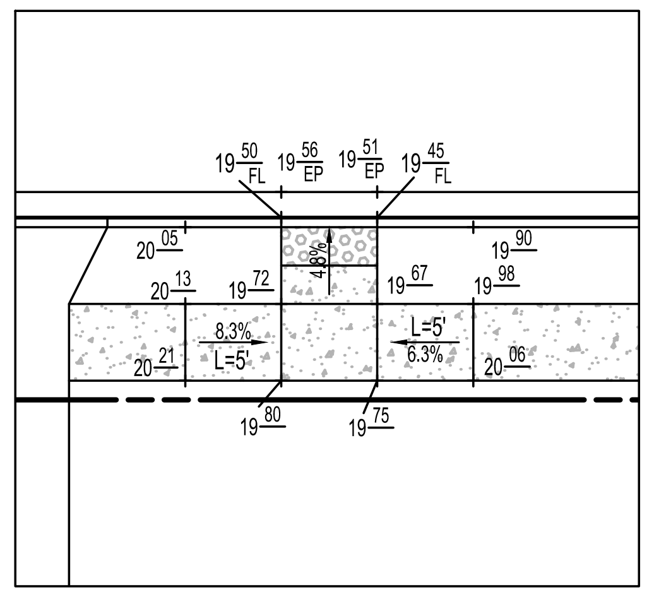
HC RAMP #5

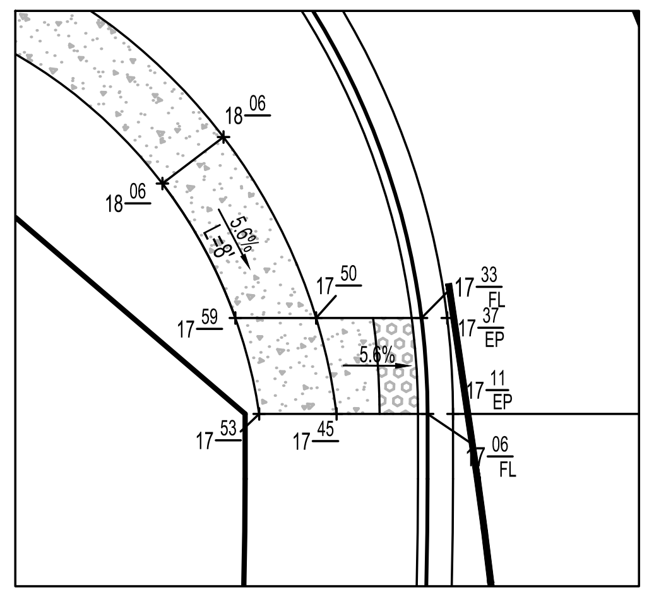
HC RAMP #6

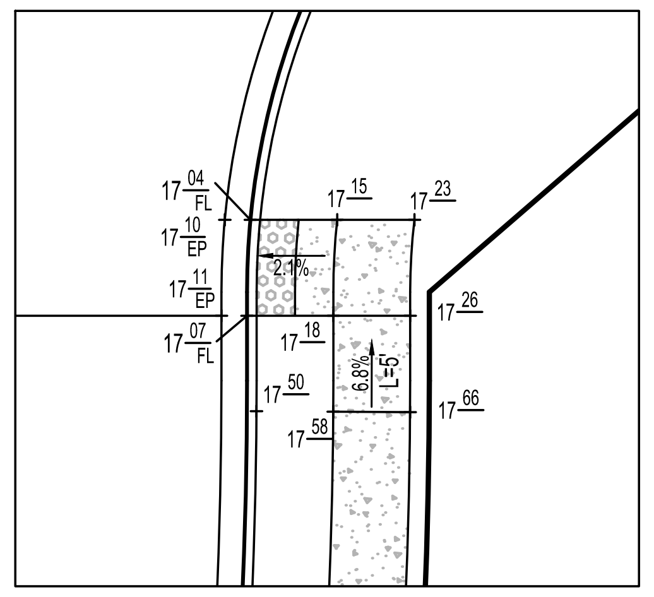
HC RAMP #7

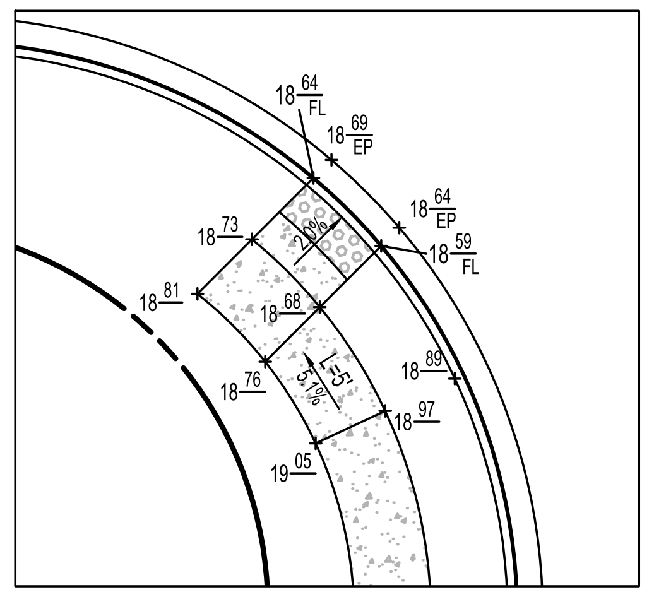
HC RAMP #8

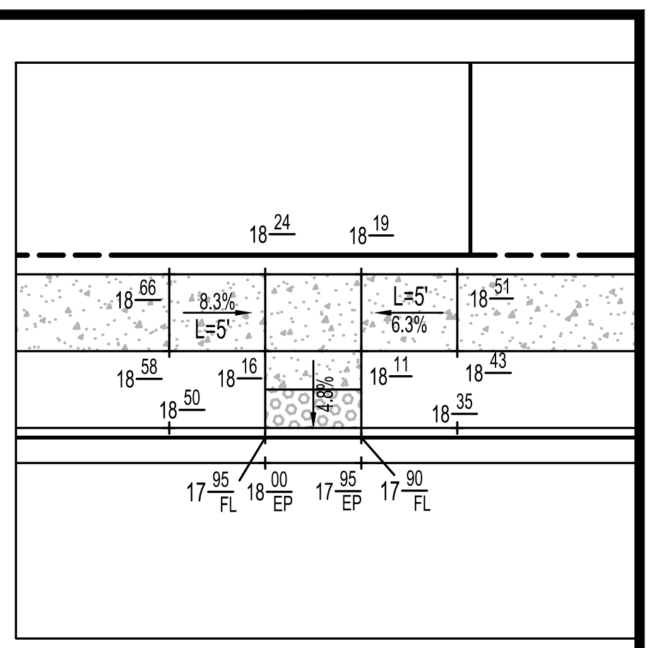
HC RAMP #9

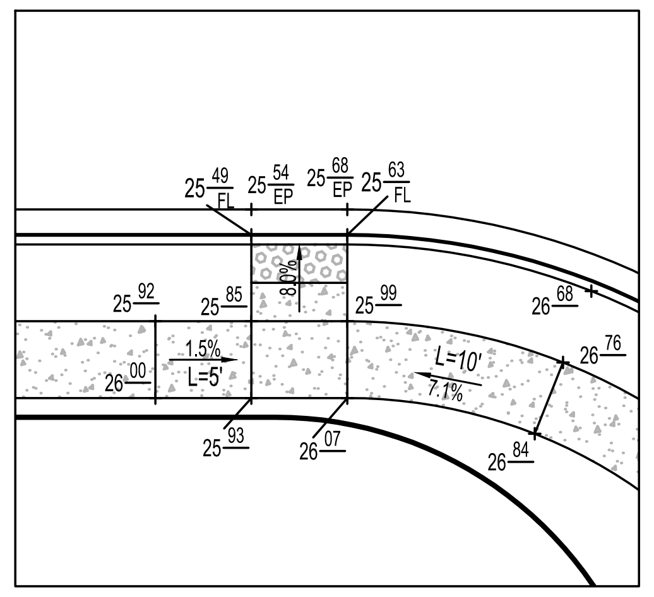
HC RAMP #11

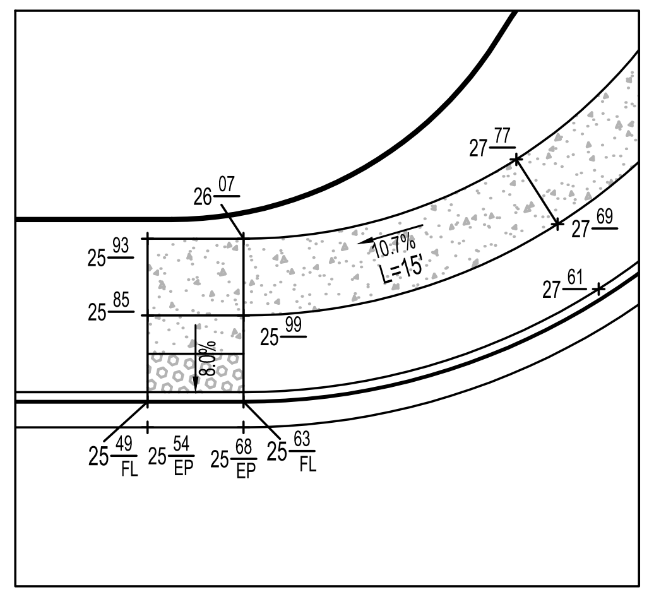
HC RAMP #12

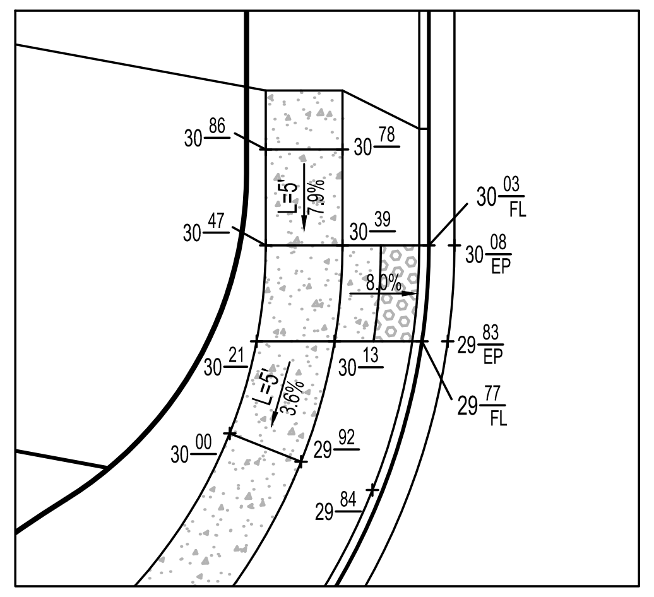
HC RAMP #13

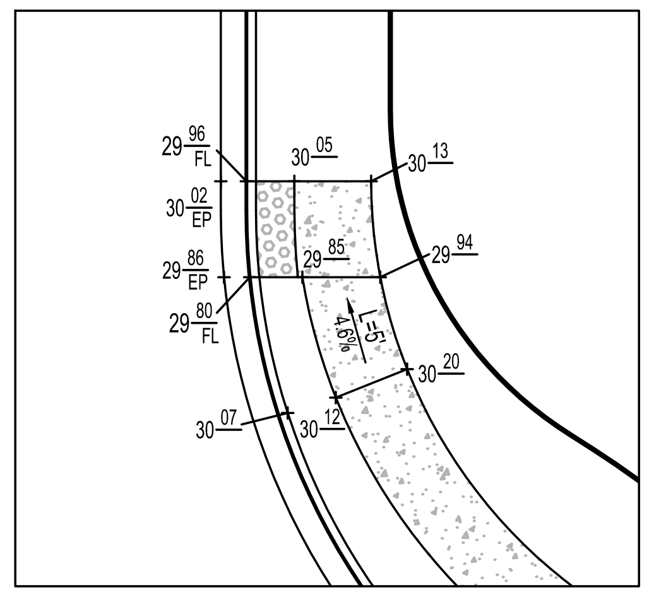
HC RAMP #14

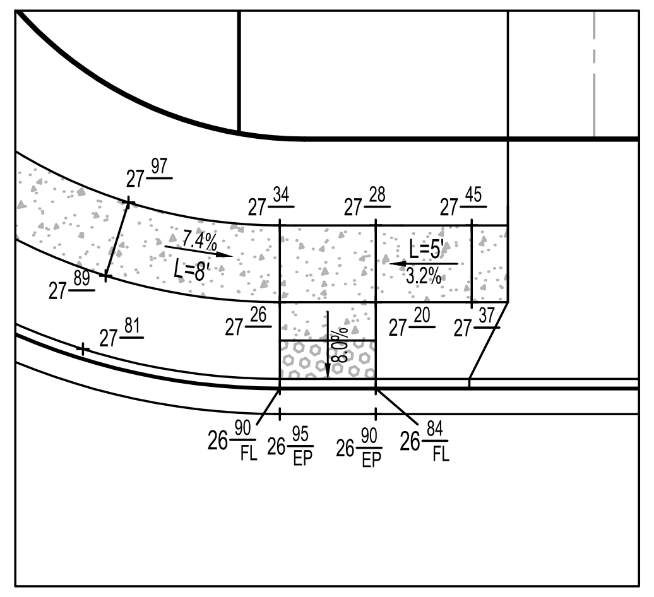
HC RAMP #15

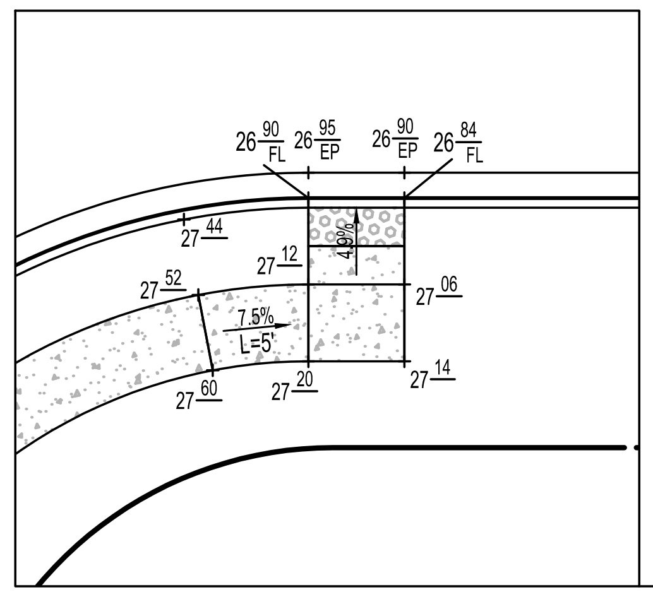
HC RAMP #16

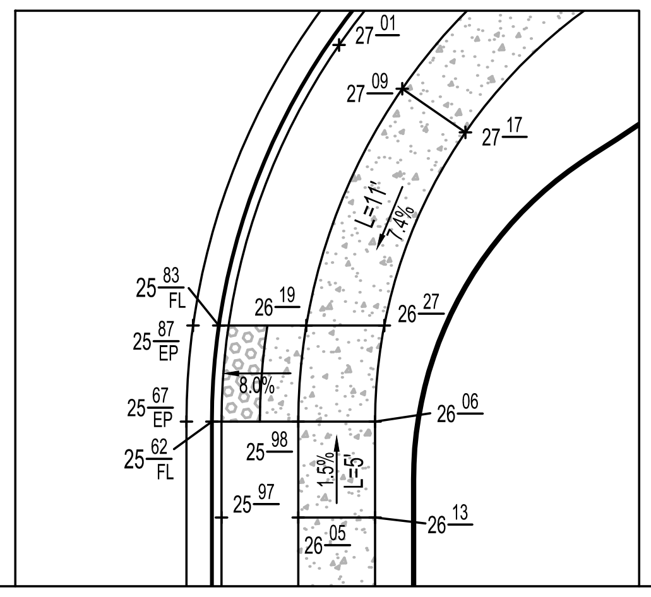
HC RAMP #17

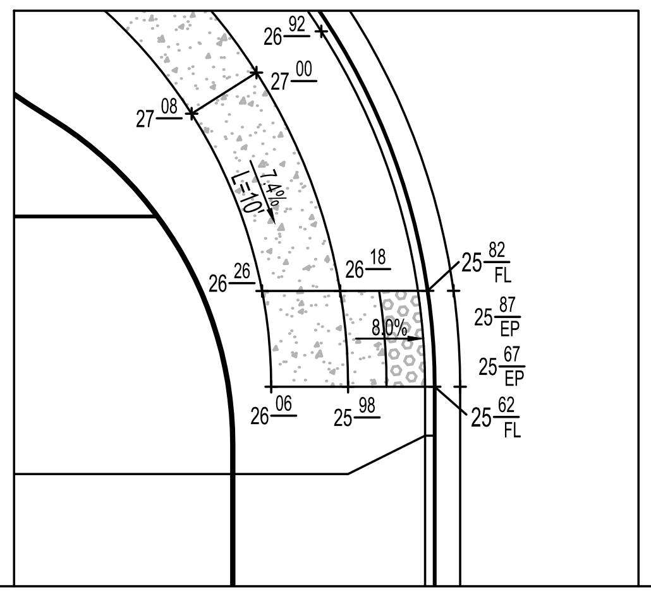
HC RAMP #18

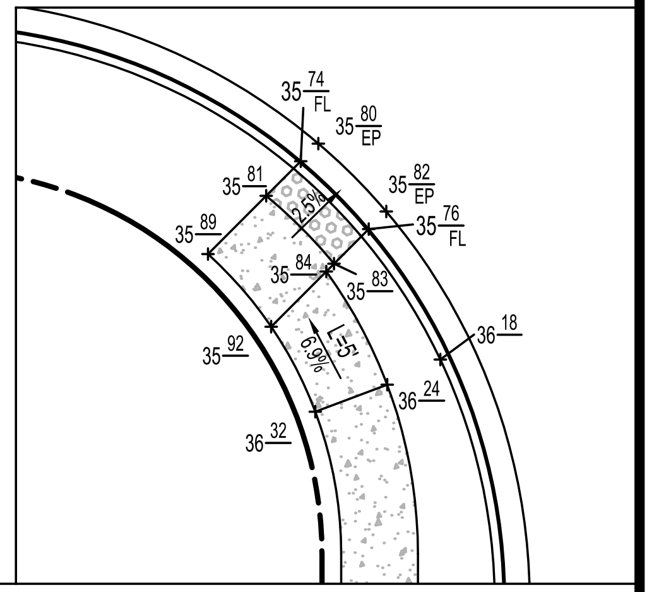
HC RAMP #19

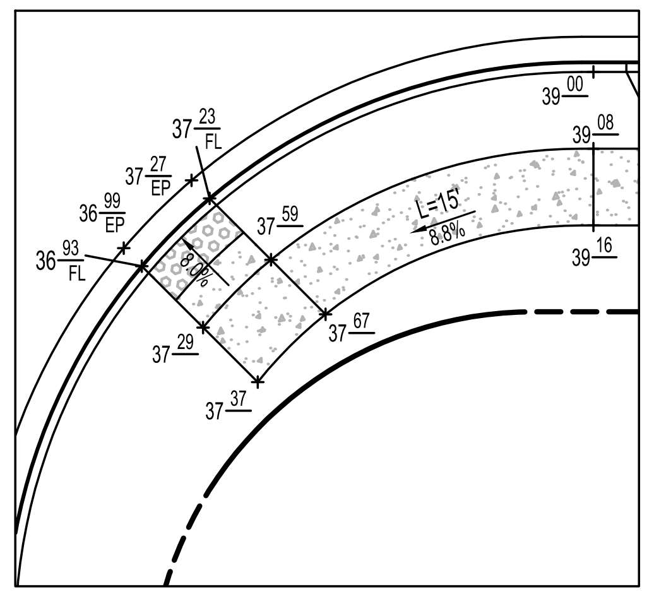
HC RAMP #20

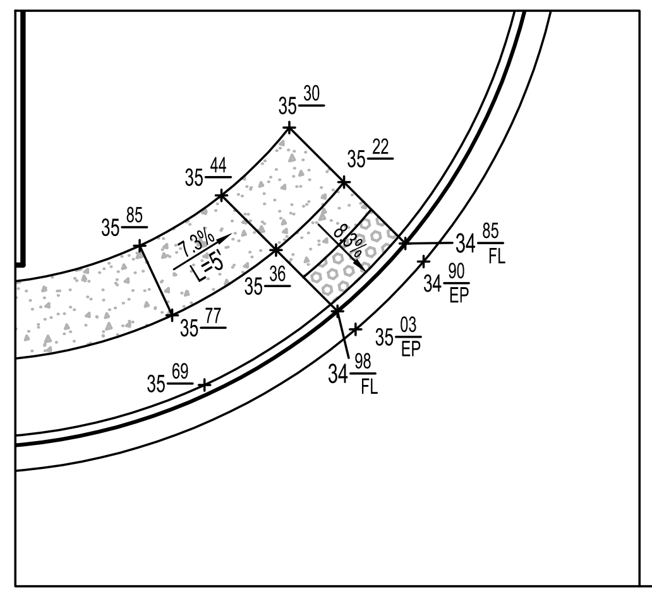
HC RAMP #21

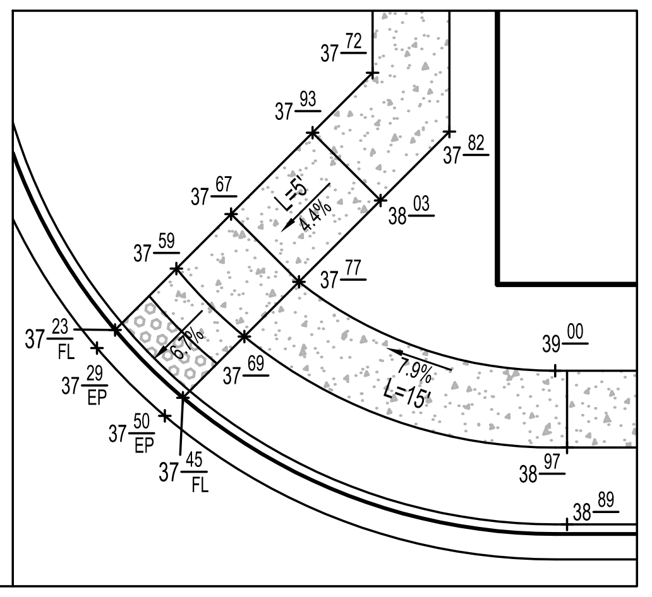
HC RAMP #22

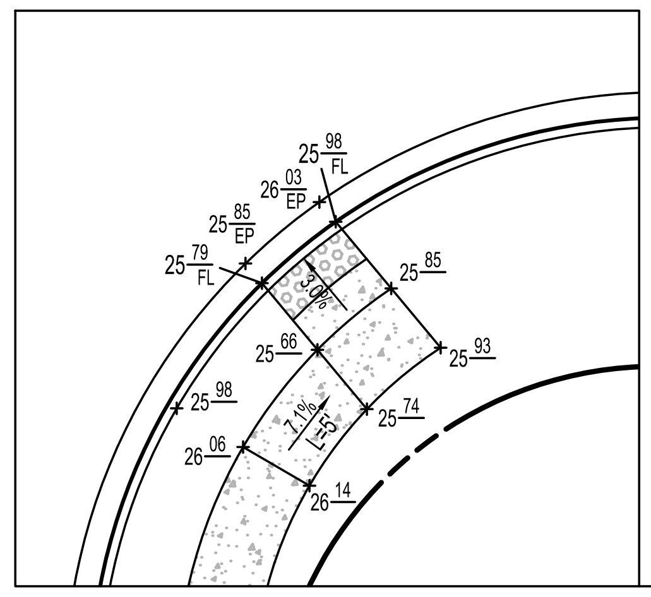
HC RAMP #23

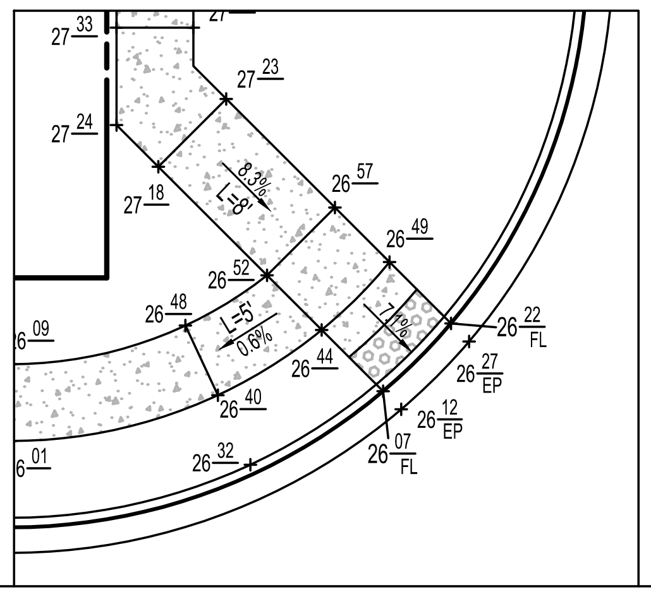
HC RAMP #24

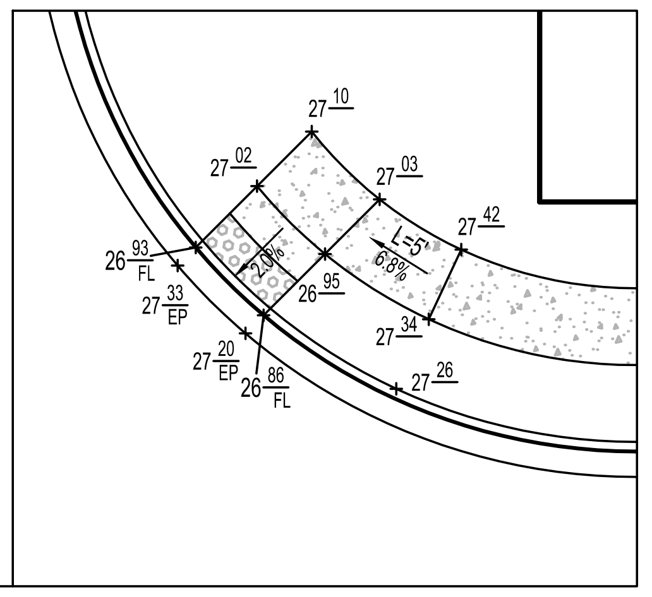
HC RAMP #25

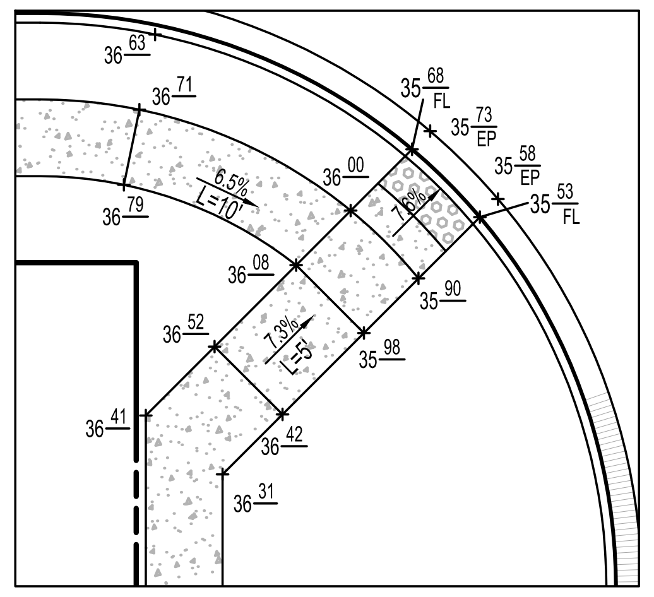
HC RAMP #26

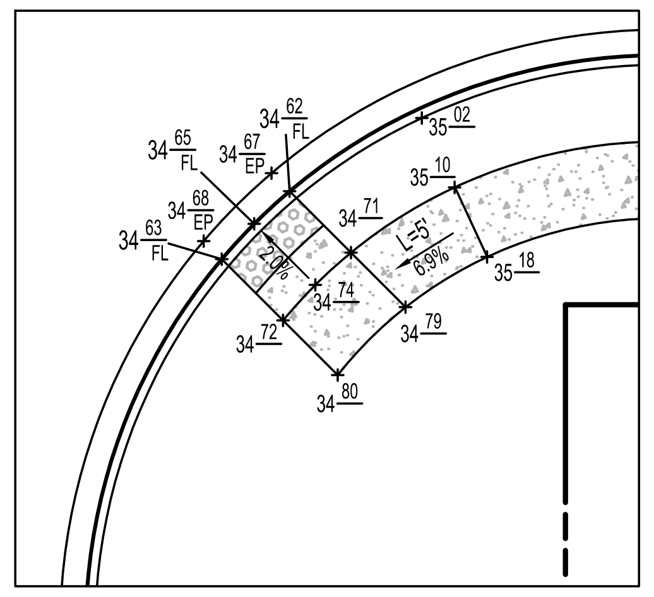
HC RAMP #27

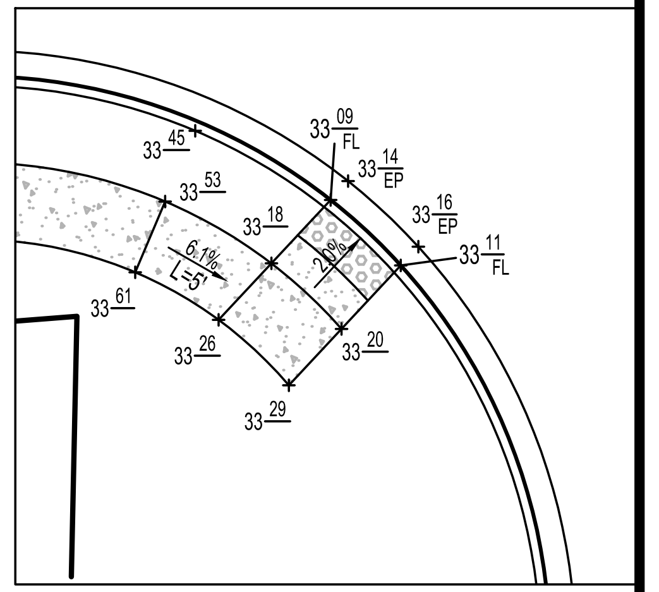
HC RAMP #28

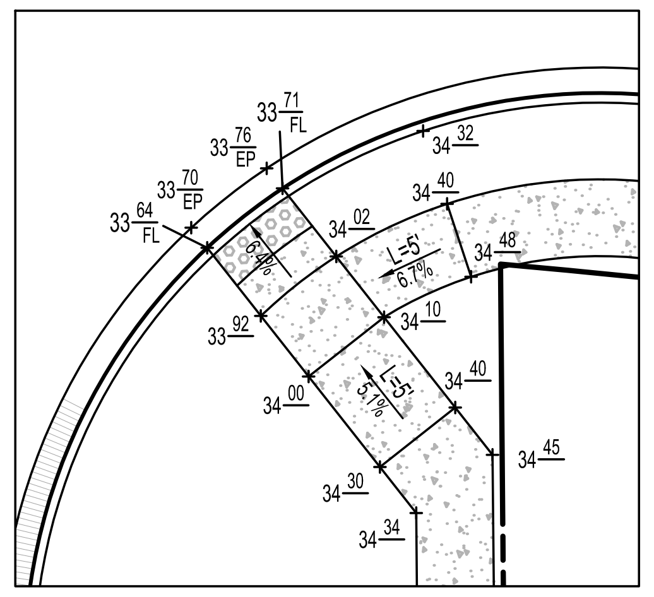
HC RAMP #29

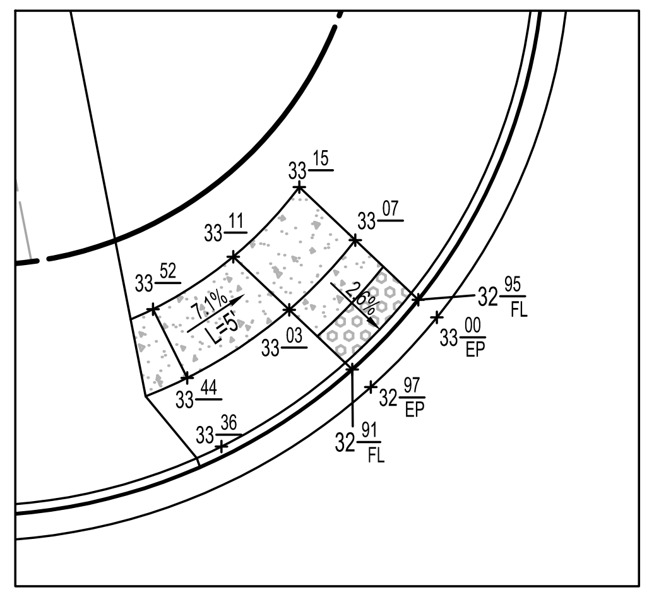
HC RAMP #30

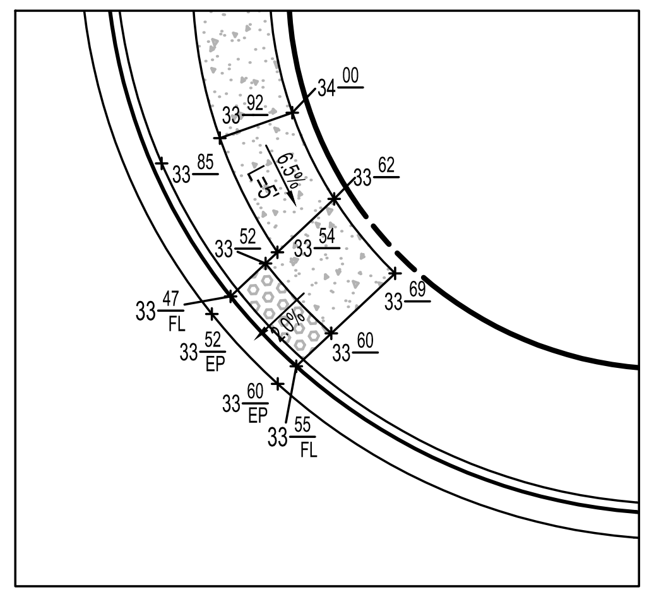
HC RAMP #31

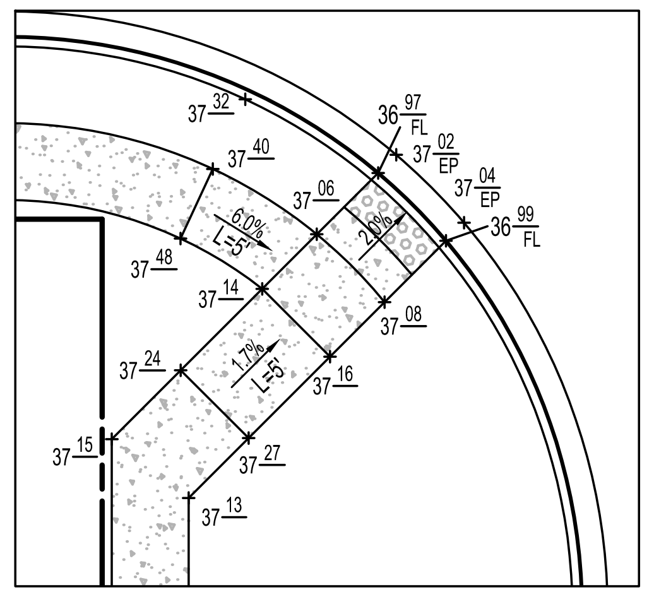
HC RAMP #32

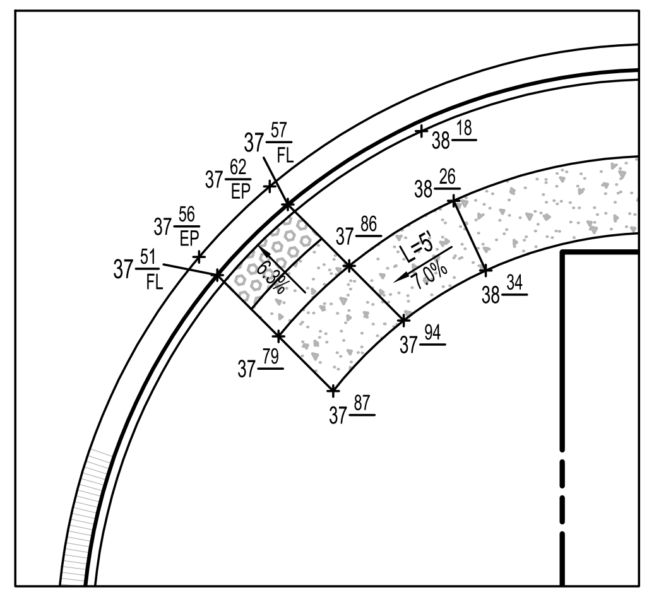
HC RAMP #33

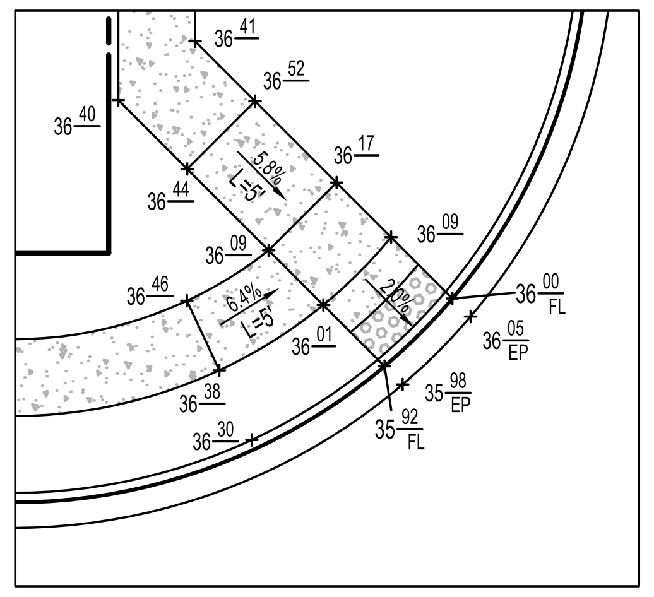
HC RAMP #34

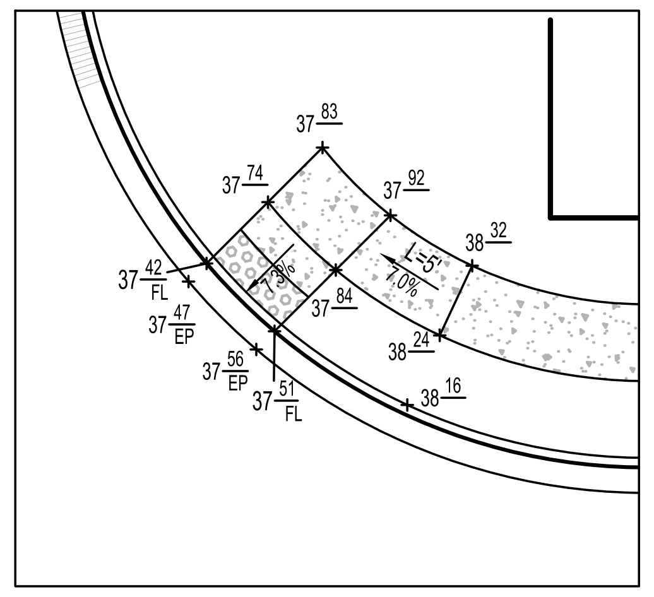
HC RAMP #35

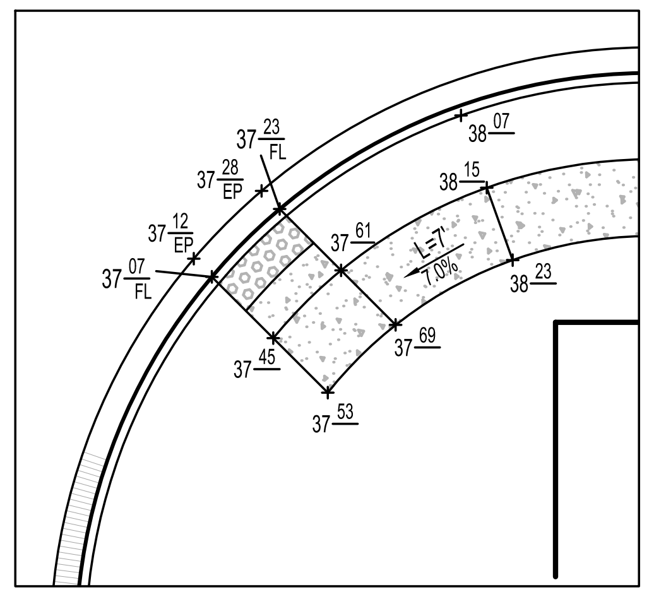
HC RAMP #36

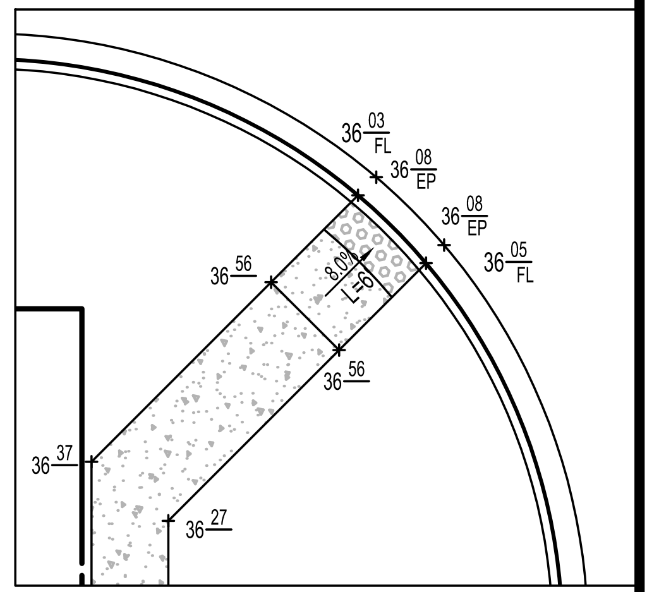
HC RAMP #37

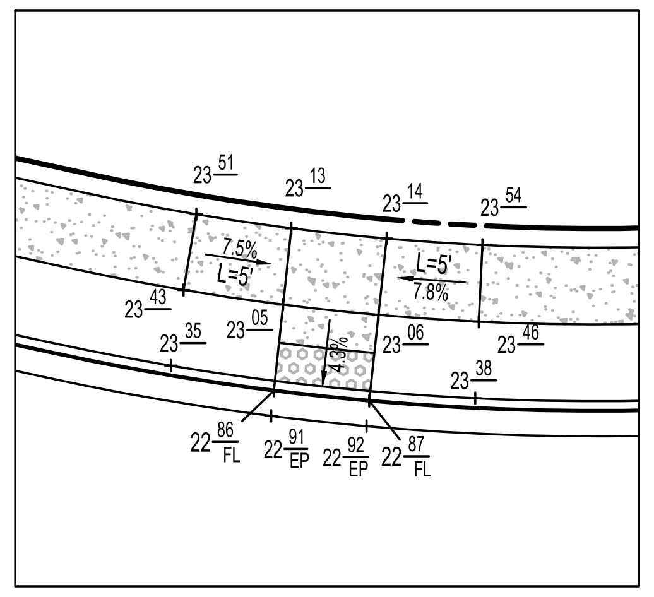
HC RAMP #38

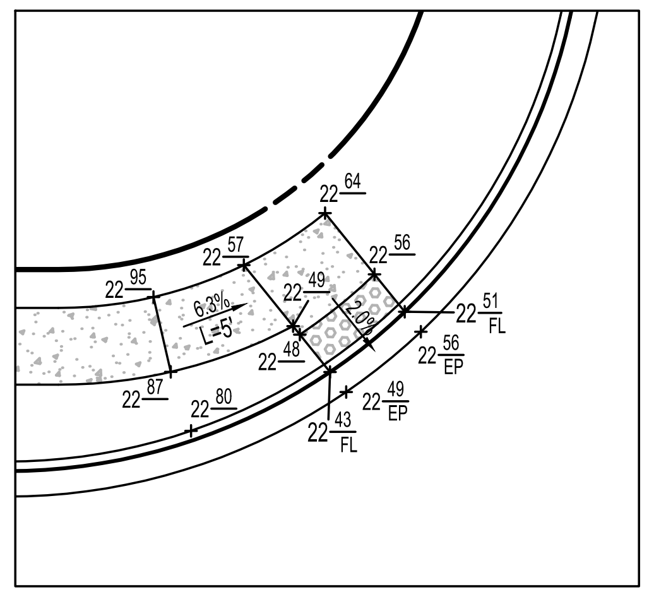
HC RAMP #39

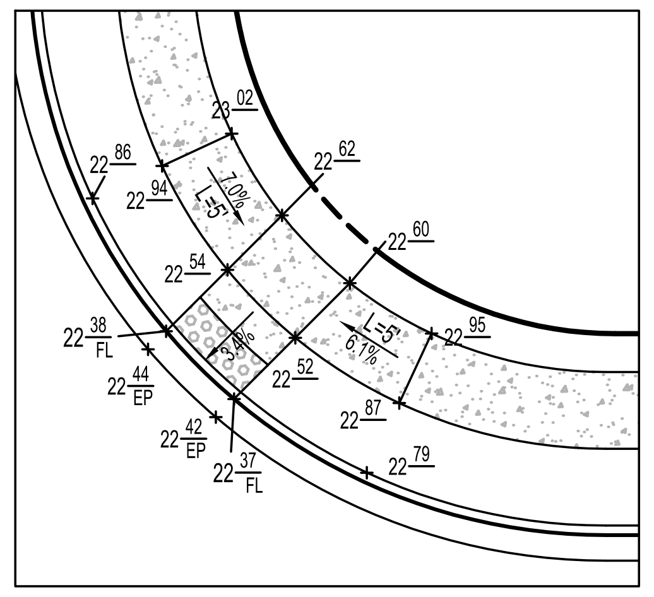
HC RAMP #40

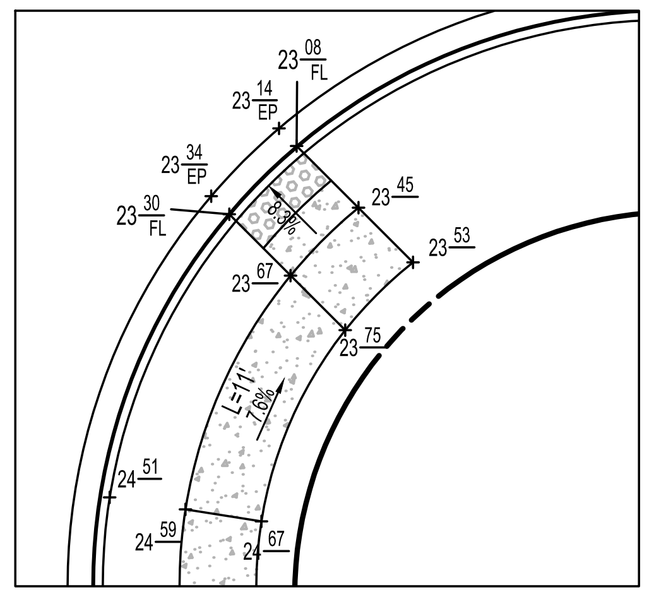
HC RAMP #41

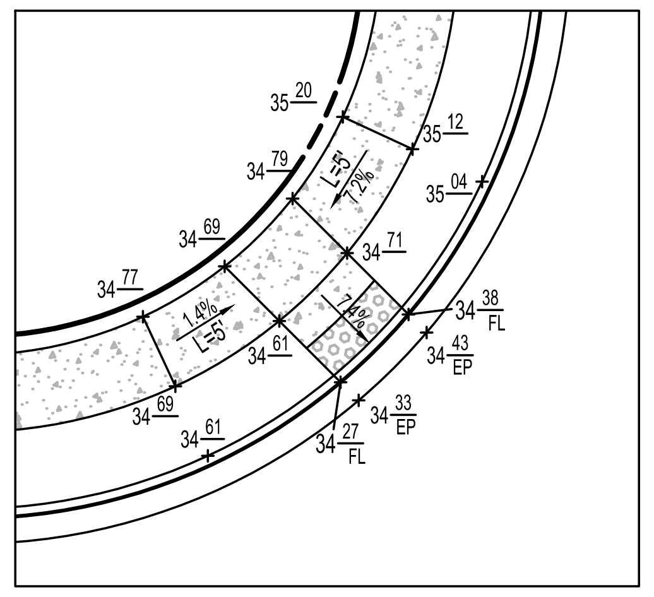
HC RAMP #42

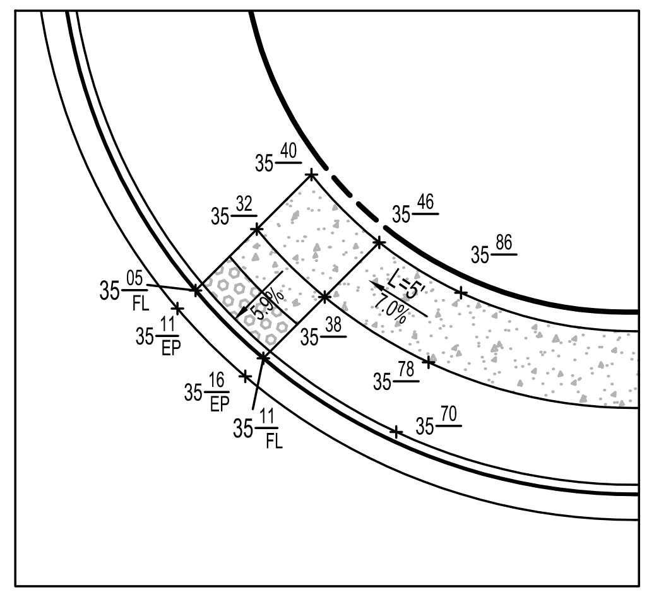
HC RAMP #43

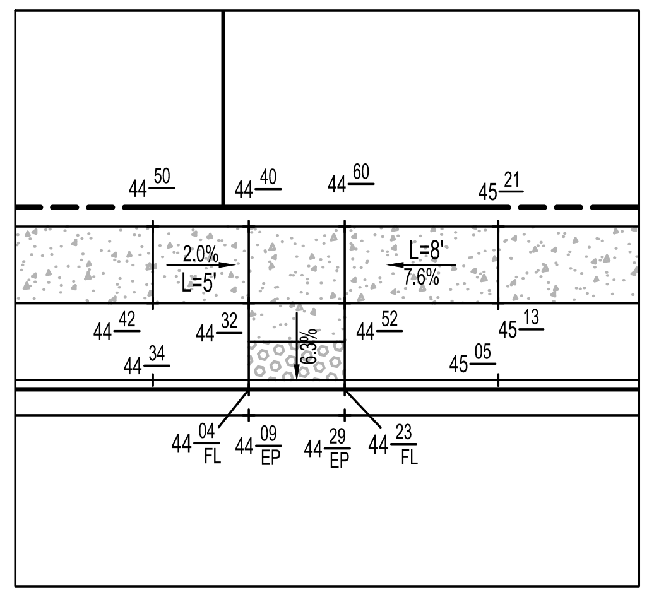
HC RAMP #44

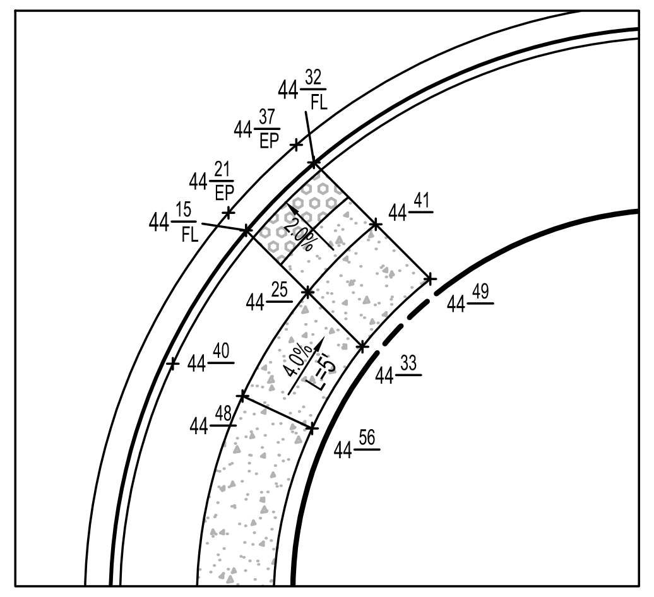
HC RAMP #45

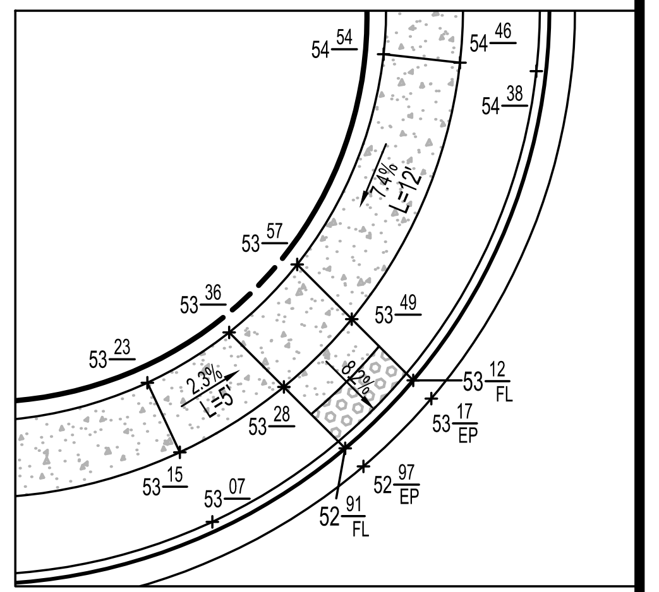
HC RAMP #46

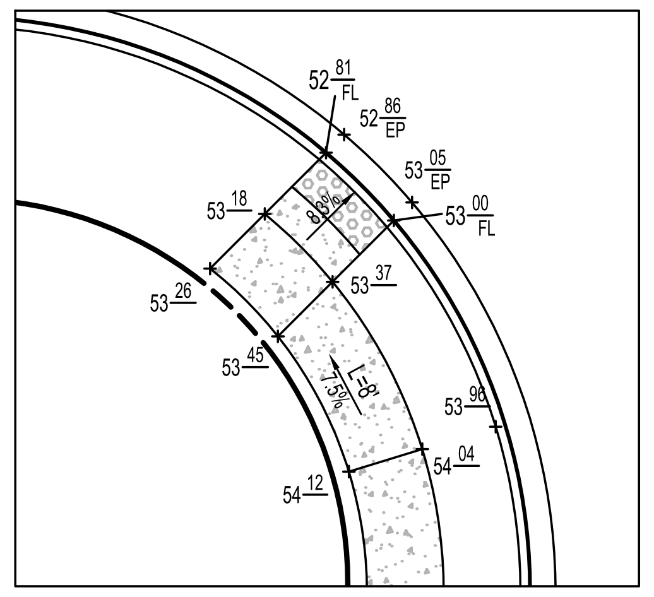
HC RAMP #47

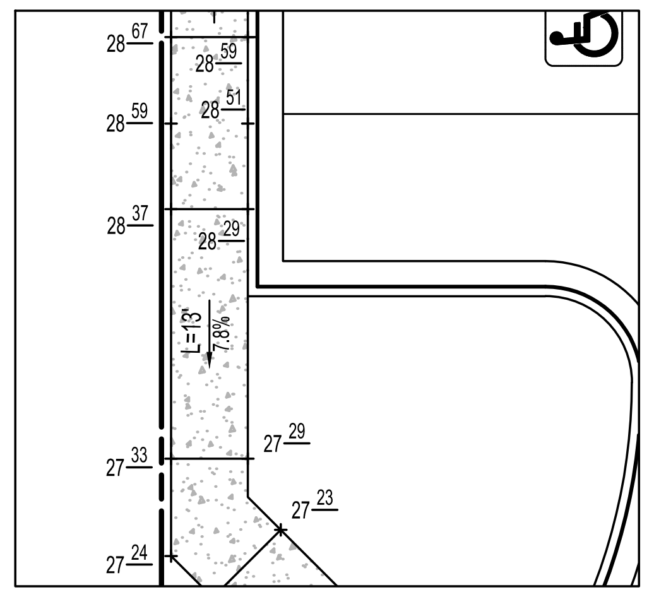
HC RAMP #48

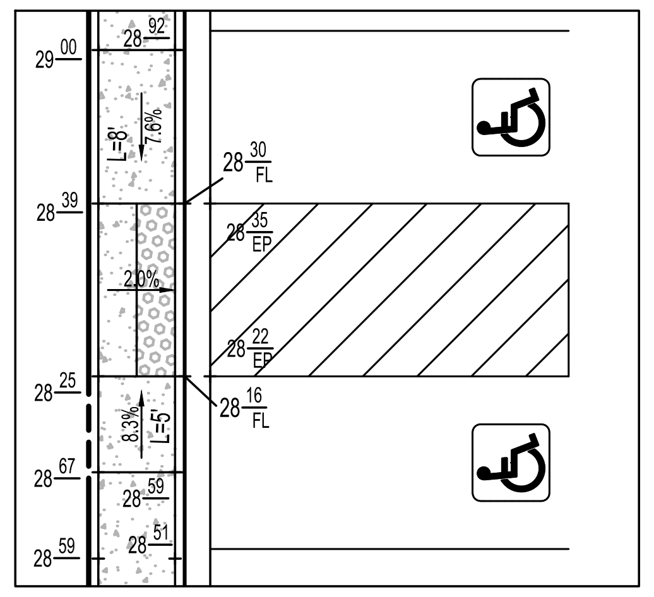
HC RAMP #49

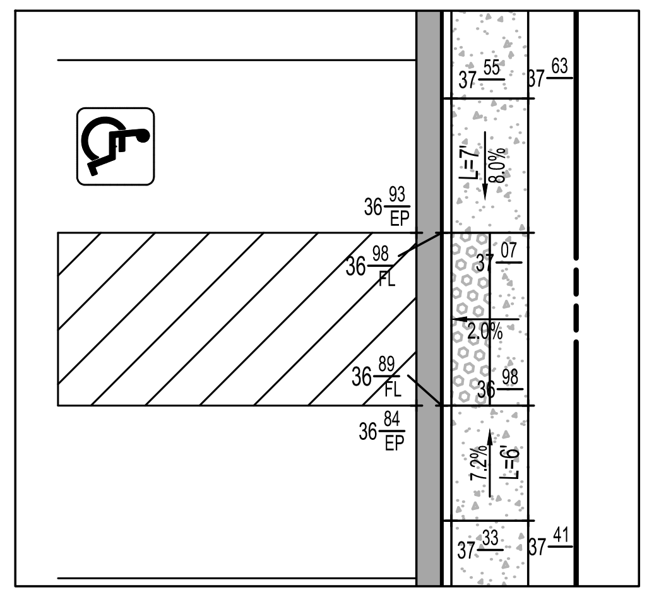
HC RAMP #50

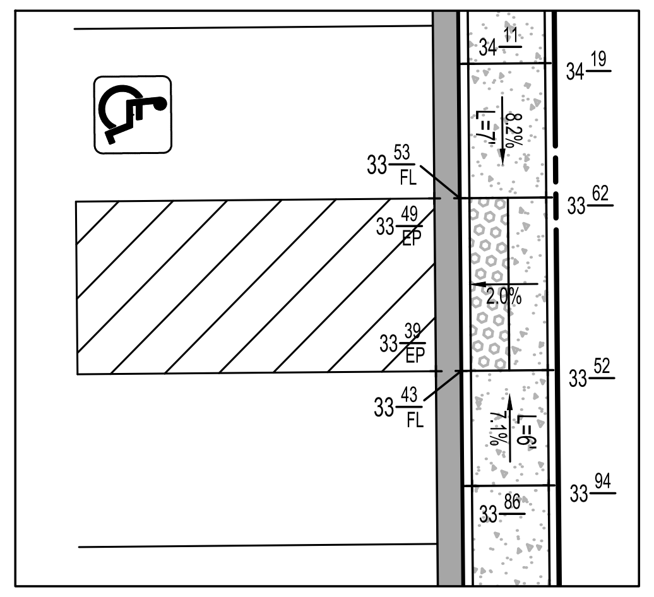
HC RAMP #51

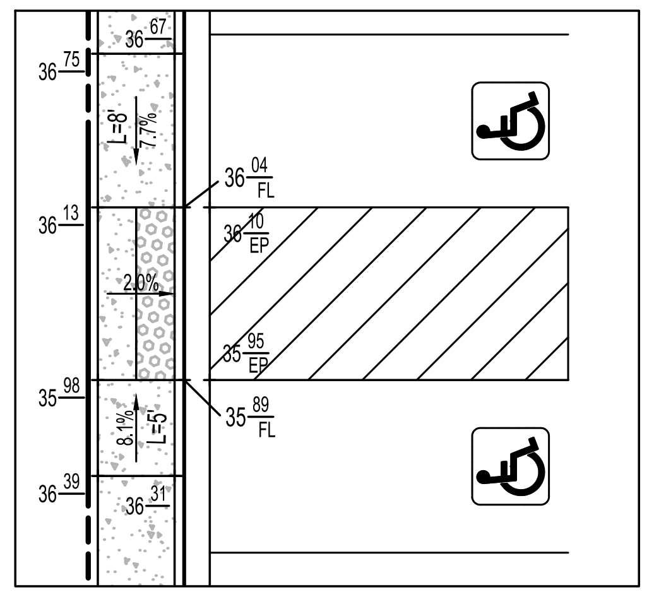
HC RAMP #52

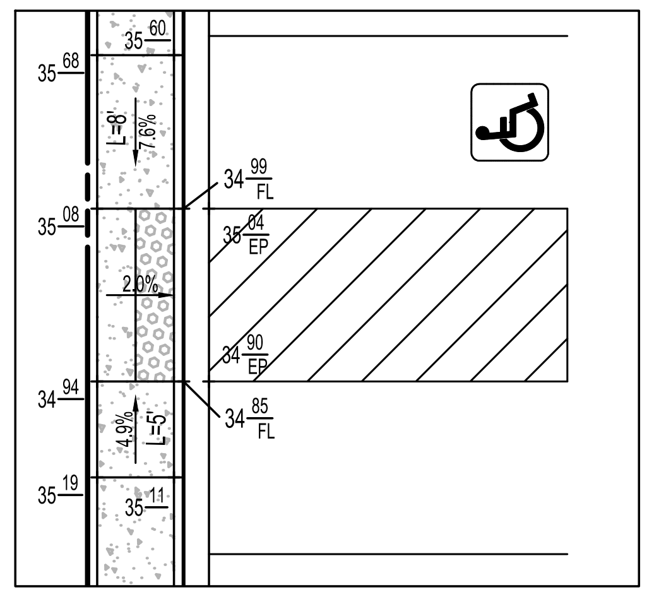
HC RAMP #53

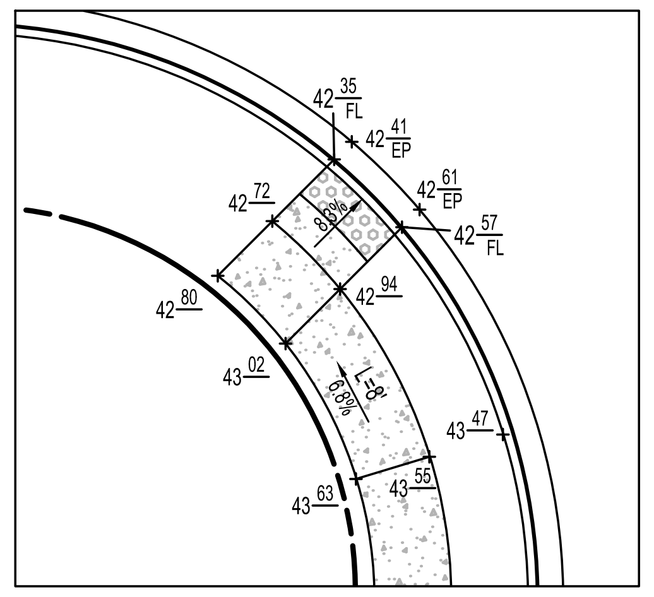
HC RAMP #54

10 5 0 10 20 30
GRAPHICAL SCALE: 1"=10'

INTEGRITY
FEDERAL SERVICES
CIVIL ENGINEERING • LANDSCAPE ARCHITECTURE • PLANNING
148 S. Queen Street, Suite 201 • Phone: 304-725-8456
Martinsburg, WV 25401 • www.ifs-ae.com

SEAL:
JASON P. GERHART
No. 19127
12-13-24

REVISIONS
1. 10/23/2024 - JEFFERSON COUNTY, WVDOH, CTUB, AND WVAW COMMENTS
2. 12/13/2024 - JEFFERSON COUNTY AND CTUB PUMP STATION COMMENTS

CURB RAMP GRADING DETAILS

BIRDHILL MEADOWS SUBDIVISION PHASE 1

TAX MAP 3, PARCEL 29, D.B. 1291, PG. 381
MIDDLEWAY TAX DISTRICT
JEFFERSON COUNTY, WEST VIRGINIA

J.C. FILE #24-12-SD

SCALE: HORIZ: 1"=10'
VERT.: N/A
DATE: JULY 2024
JOB: 3568-0301
DRAWN: JMM CHECK: JPG
CADD: C-CT-204.DWG
NCS:
SHEET:
56 OF 147